


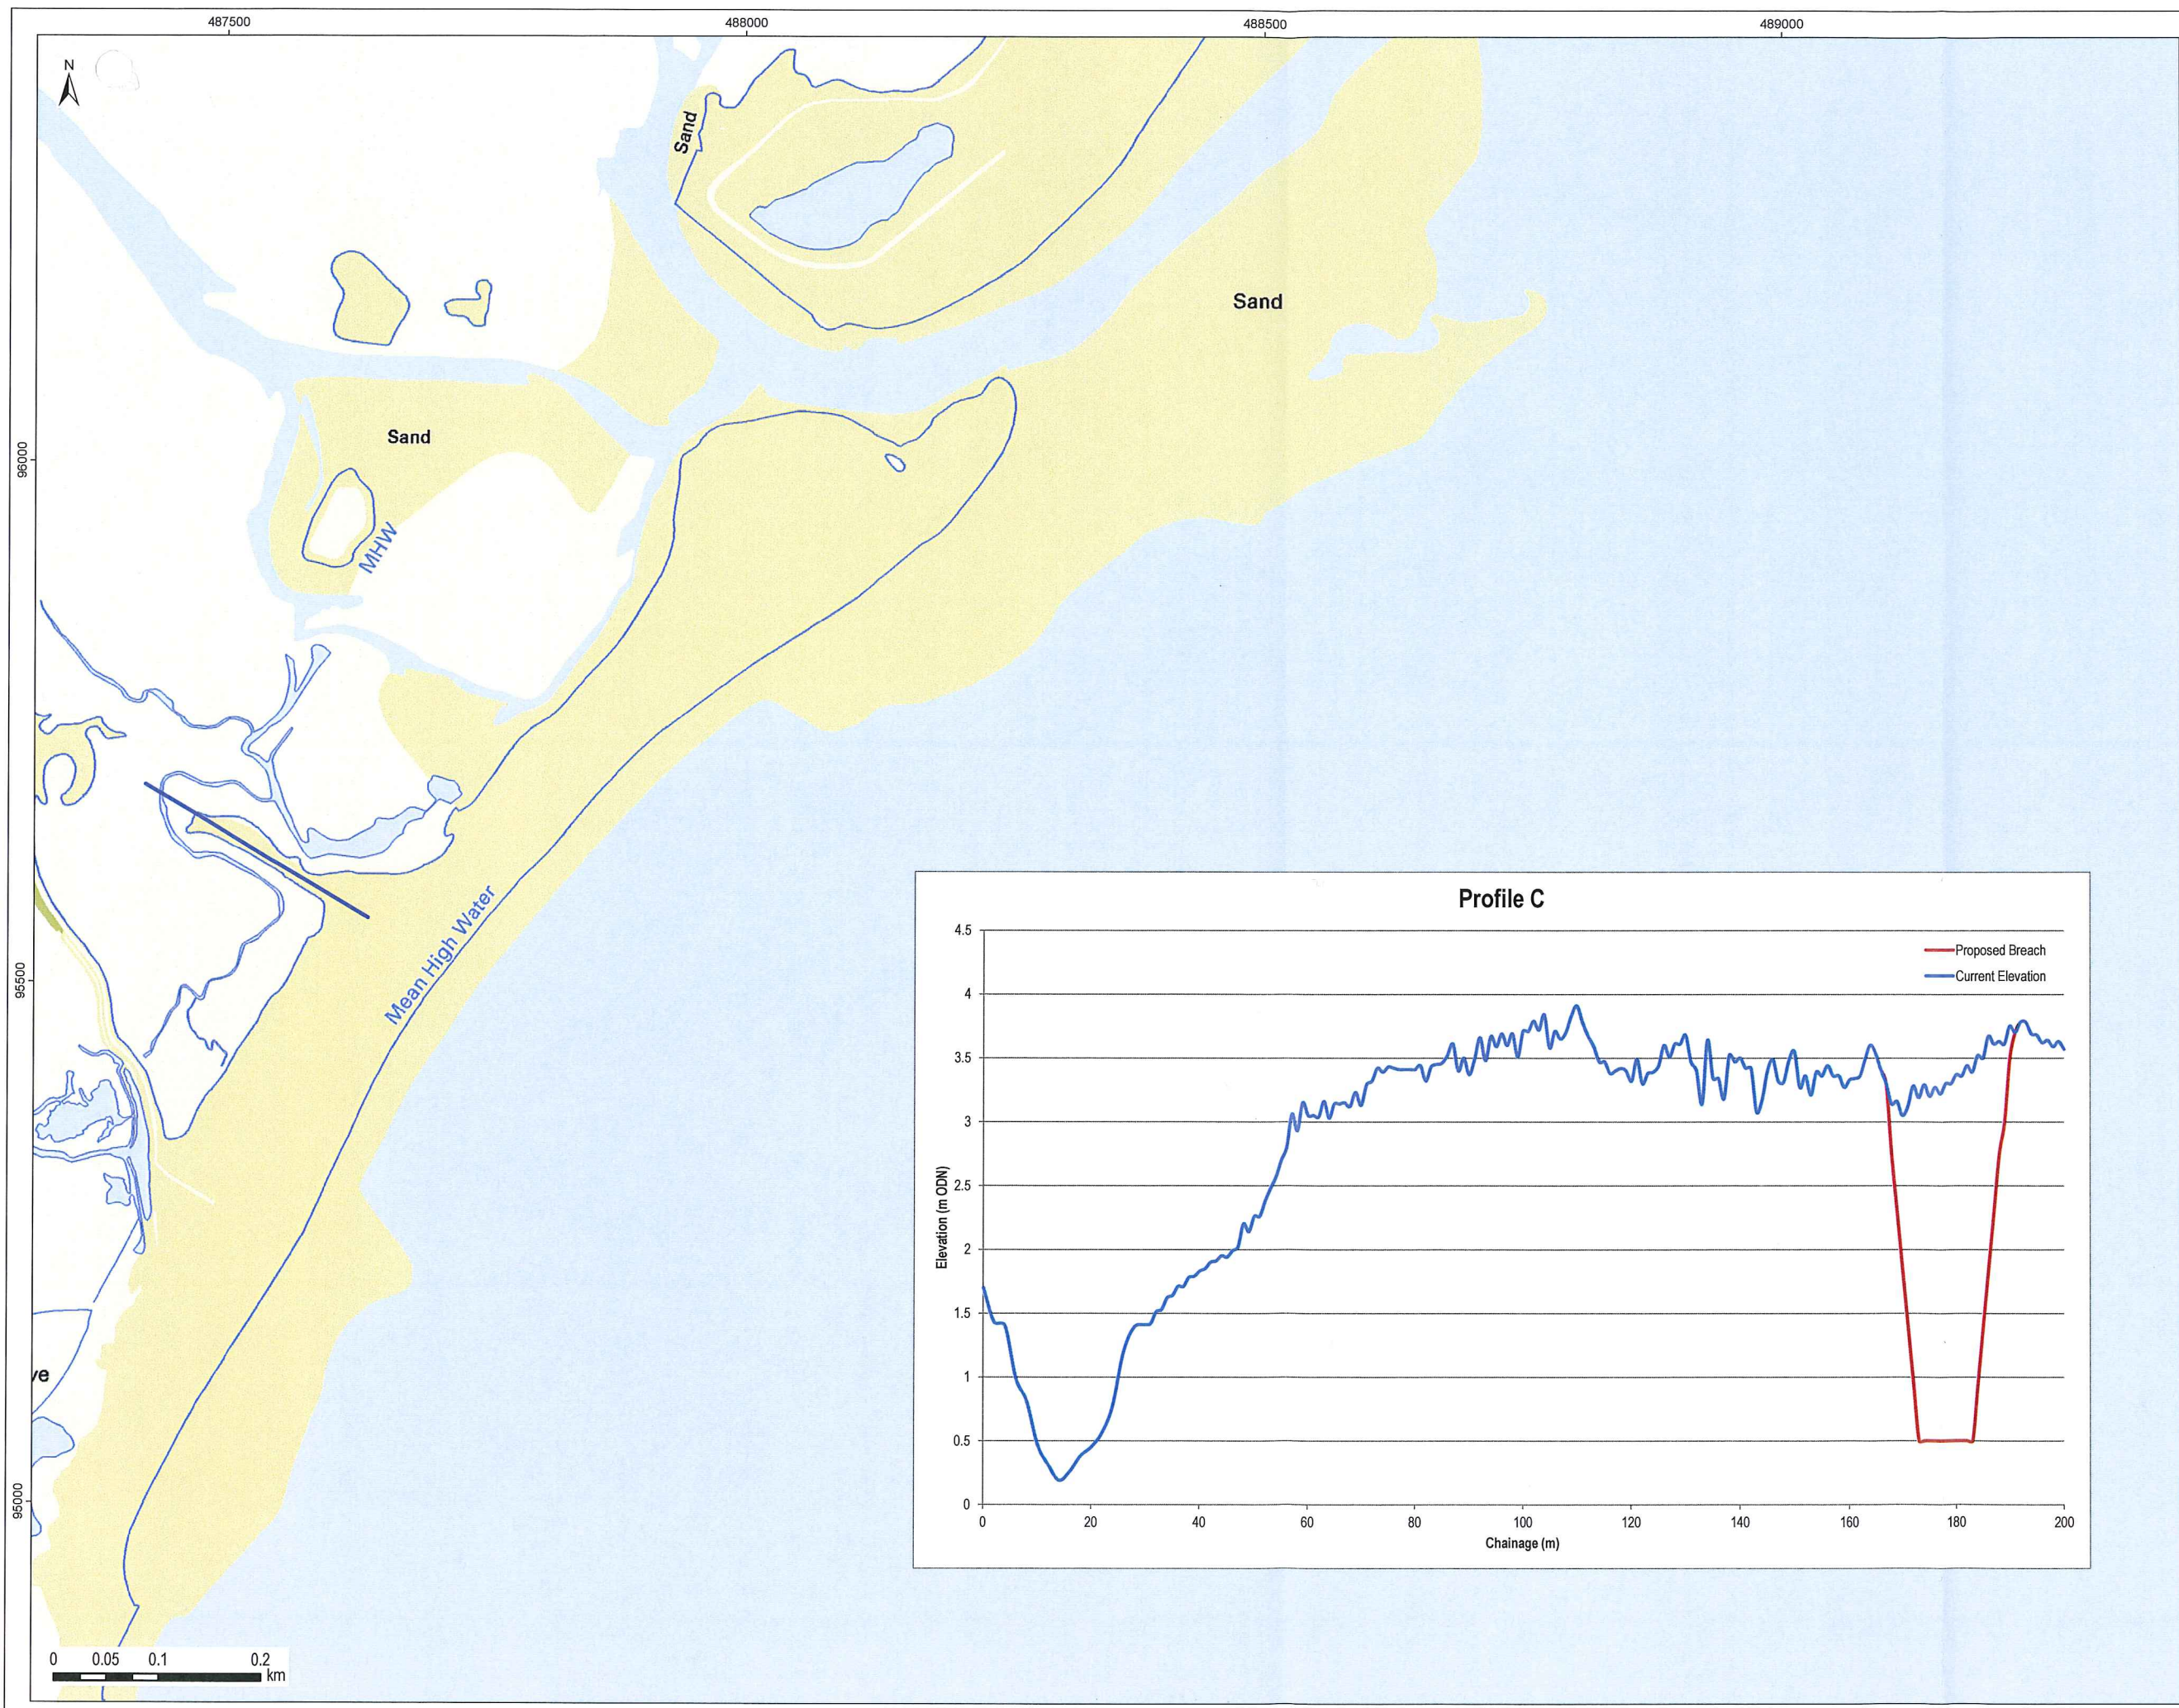


Profile C

Date	By	Size	Version
Nov 15	NMW	A3	1
Coordinate System		British National Grid	
Projection		Transverse Mercator	
Scale		1:6,000	
QA		DLW	
Plans5_Tern_Profile.mxd			
Produced by ABPmer			

A map of the United Kingdom, including Great Britain and Ireland, colored in light green. A red dot is located on the southern coast of England, indicating a specific location. The map is positioned to the right of the metadata table.

© ABPmer, All rights reserved, 2015
Contains public sector information licensed under the Open Government Licence v3.0

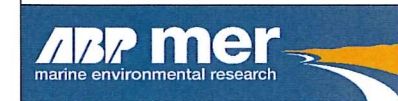

Cross-section Plan of the Tern Island Breach

Figure 5