

HOUSE TYPE - C [3 Unit Terrace v1]
Plot numbers: 20, 21, 22, 57, 58, 59, 60, 61, 62

Technical housing Standard - NDSS Schedule

Affordable Rent Units - Plots 20-23 + 30-42 + 54-61

Technical requirement 10:

a:

House Type C: 79sqm - 79.5sqm | 2.04sqm Built-in Storage provided

b:

Provided: Bedroom 1 Double & Bedroom 2 Double

c:

Not applicable

d:

Bedroom 1 = 14.2sqm | Bedroom 2 = 13.1sqm

e:

Bedroom 1 = 4.1m wide | Bedroom 2 = 3m wide

f:





Not applicable

g:

Not applicable

h:

Not applicable

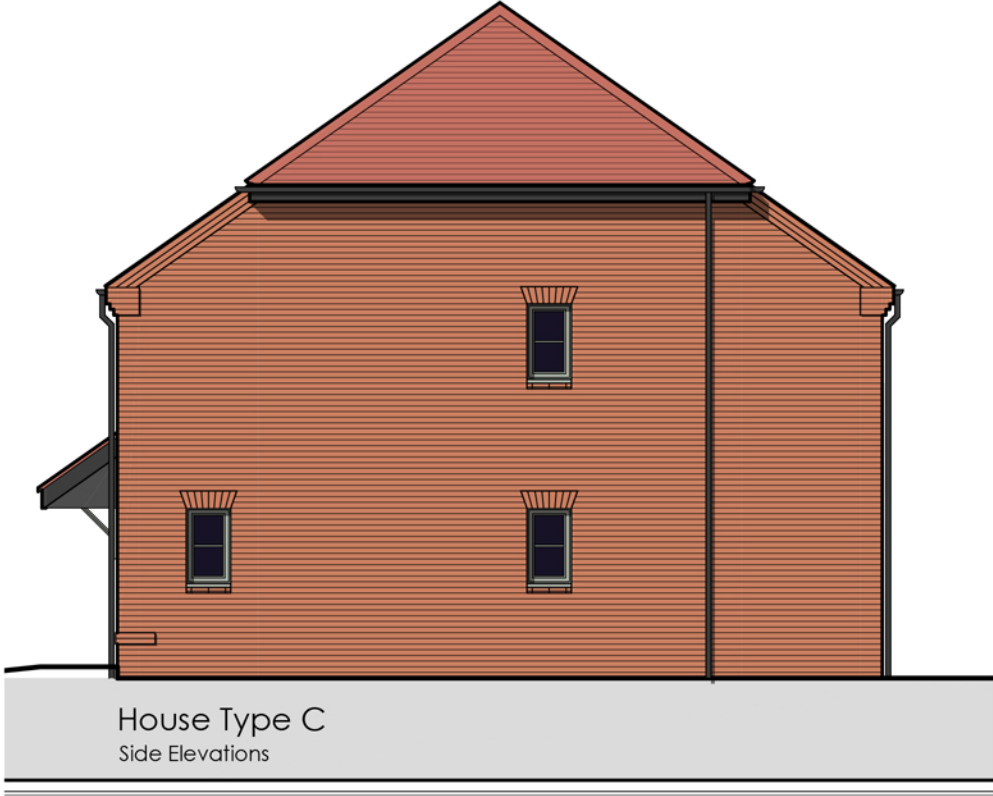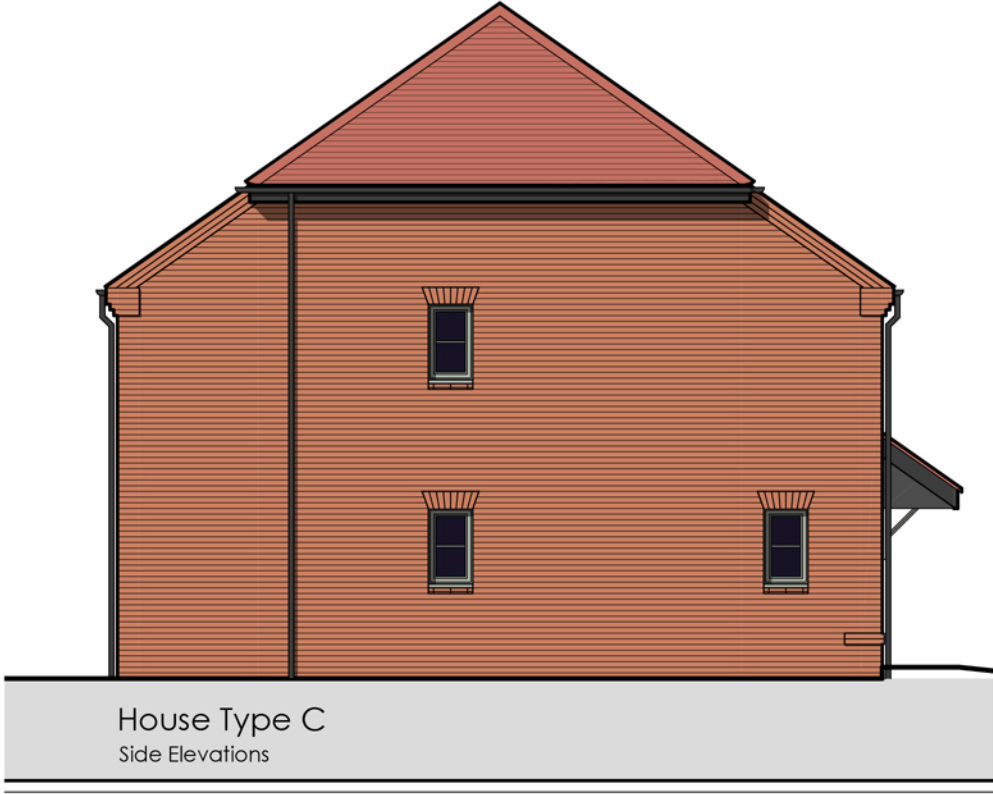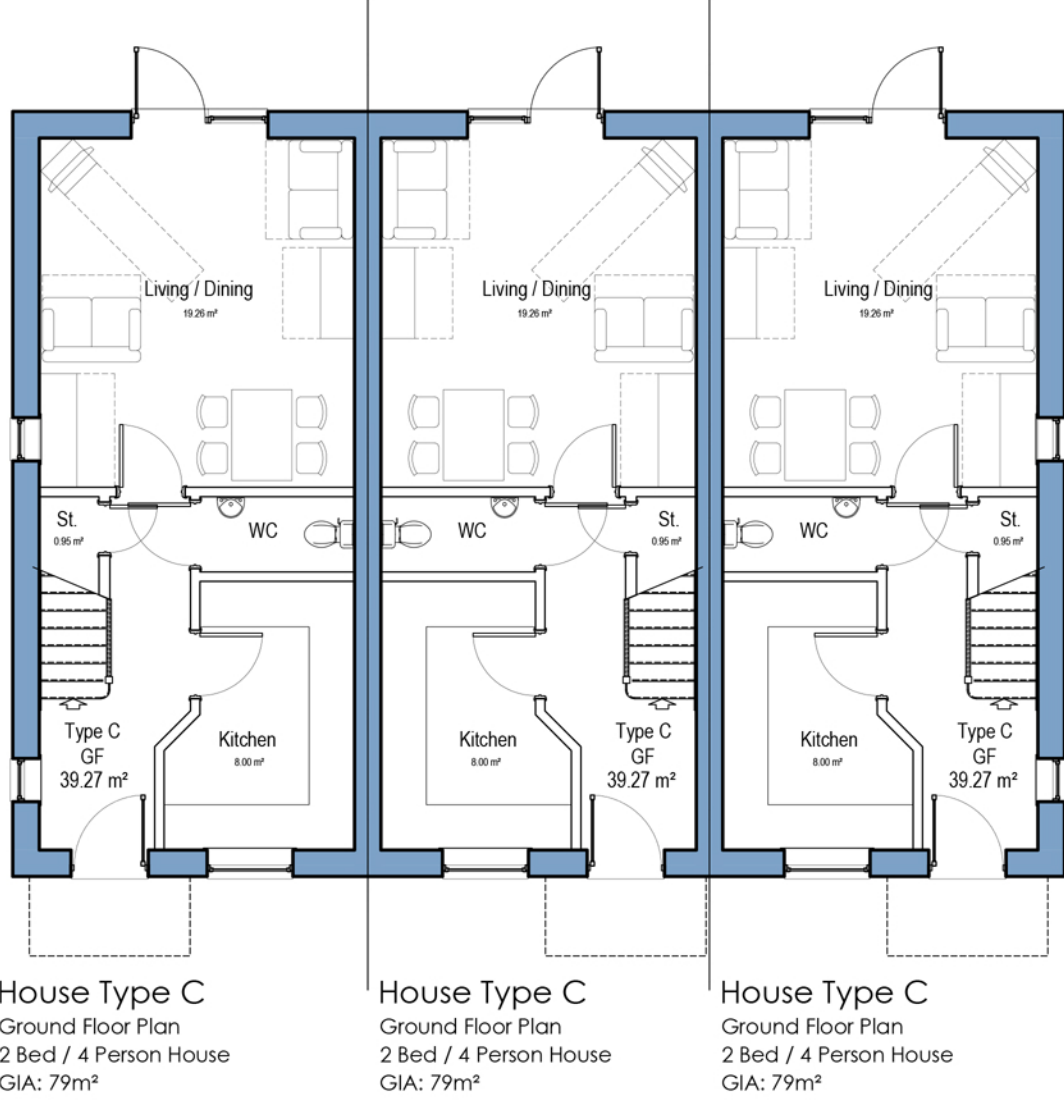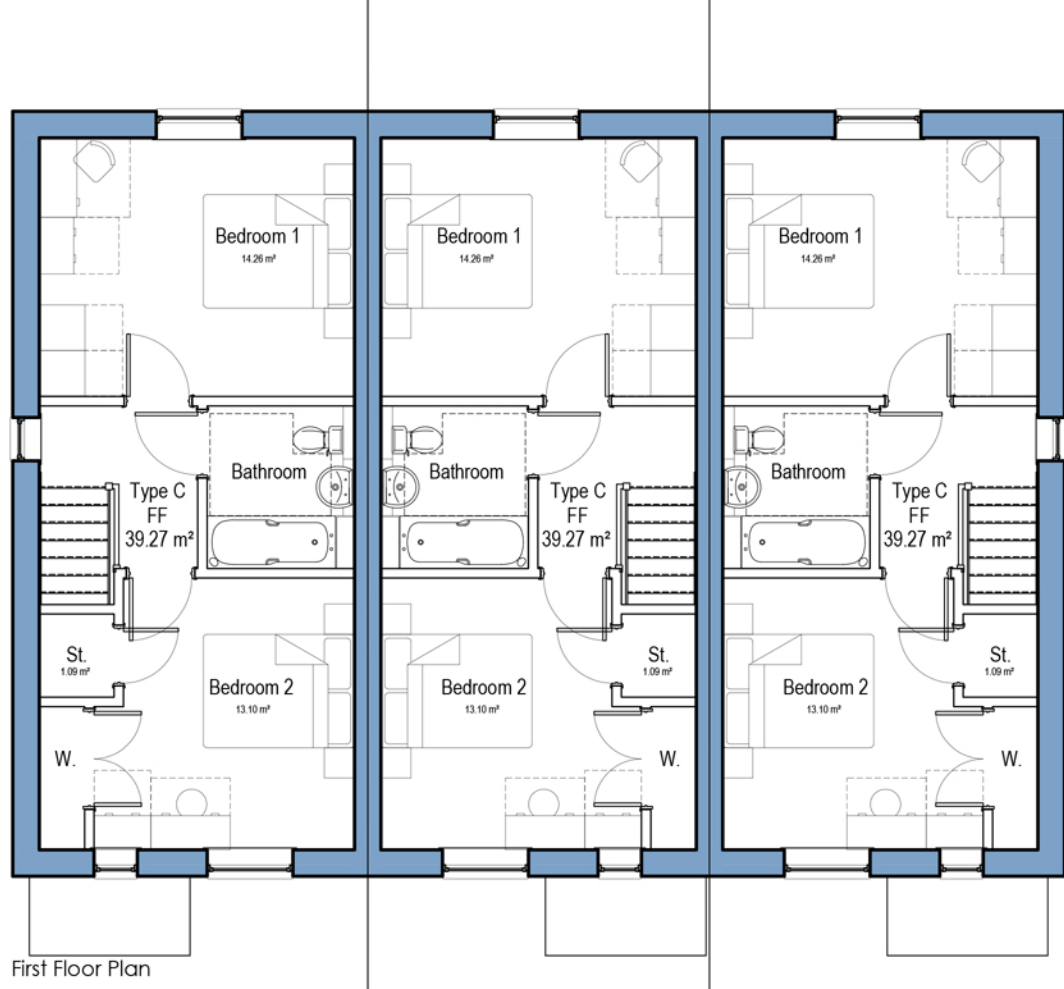

GENERAL NOTES:
1. This drawing is the copyright of Kenn Scaddan Associates Ltd and may not be copied, altered or reproduced in any form or passed on to a third party without written consent. If in doubt! ASK.
2. The drawing reflects current standards and legislation agreed for this project at the time of original issue.

A	06.05.20	First Issue	CG	DRK
Rev	Date	Description	Rev By	Ckd By



Client

DREW SMITH

Project
Land off Summer Lane
PAGHAM
West Sussex

Drawing Title
HOUSE TYPE - C
Plans & Elevations

Drawing Status
PLANNING

Document Ref.
1223 PD114

Revision
A

Scale
1:100 @ A1

Drawn By
CG

RIBA KSA Architects Ltd, Concept House 35 Kingston Crescent, North End Portsmouth, Hampshire, PO2 8AA Phone: 023 9267 3618 Email: info@ksaltd.co.uk Web: www.ksaltd.co.uk

Chartered Practice

SGS

