

Technical housing Standard - NDSS Schedule

Affordable Rent Units - Plots 20-23 + 30-42 + 54-61

Technical requirement 10:

a:

House Type C: 79sqm - 79.5sqm | 2.04sqm Built-in Storage provided

b:

Provided: Bedroom 1 Double & Bedroom 2 Double

c:

Not applicable

d:

Bedroom 1 = 14.2sqm | Bedroom 2 = 13.1sqm

e:

Bedroom 1 = 4.1m wide | Bedroom 2 = 3m wide

f:







Not applicable

g:

Not applicable

h:

Not applicable

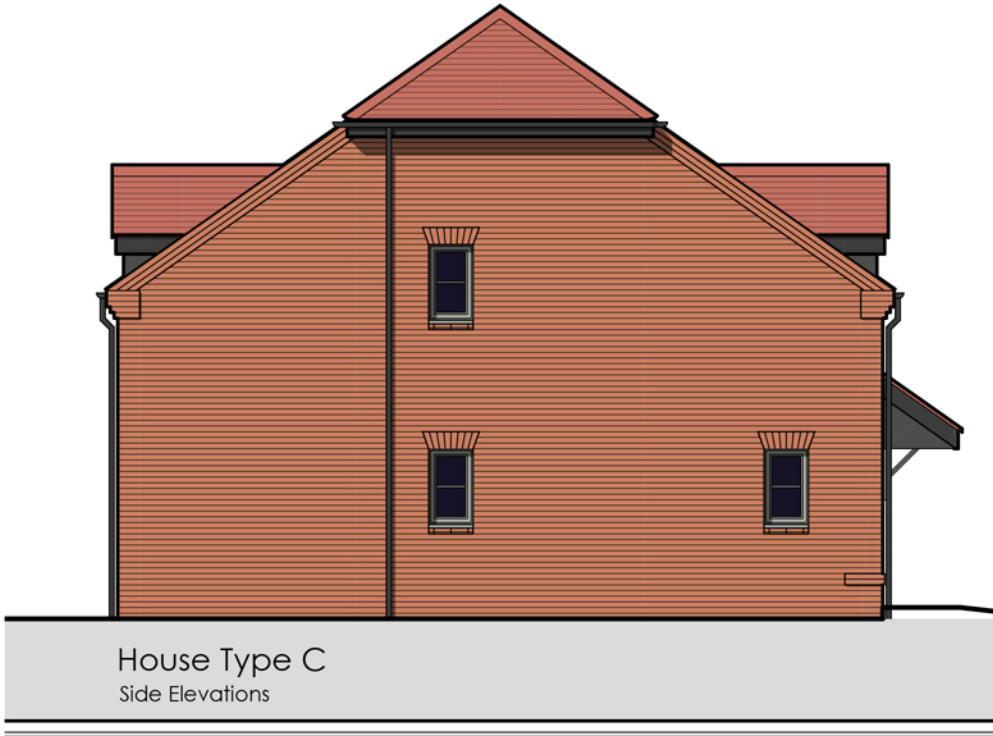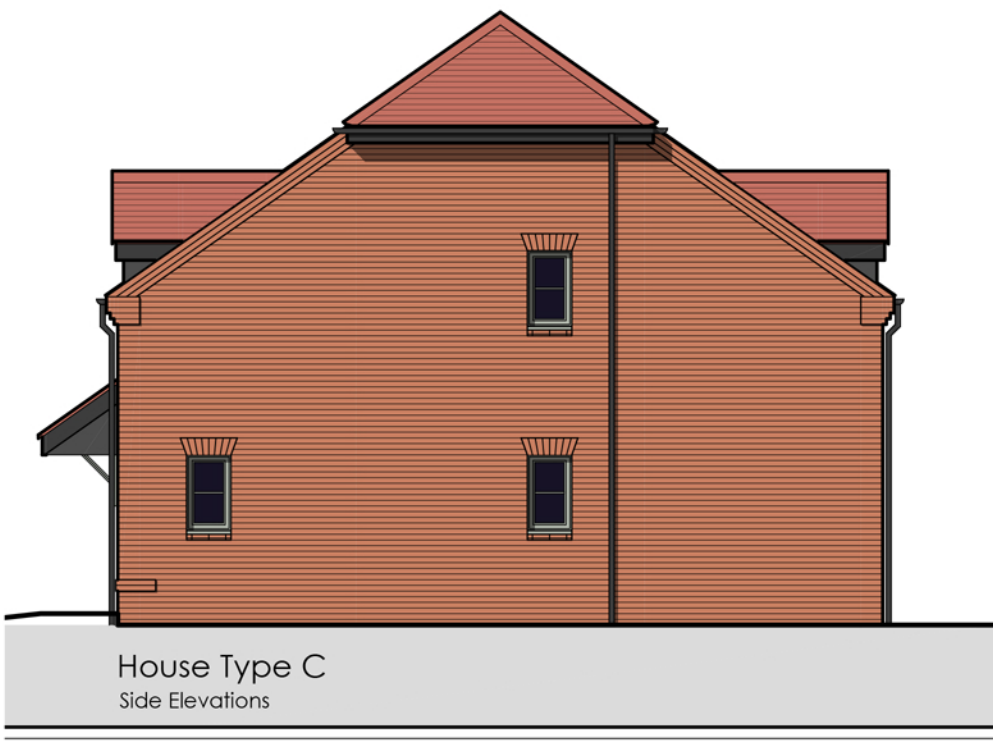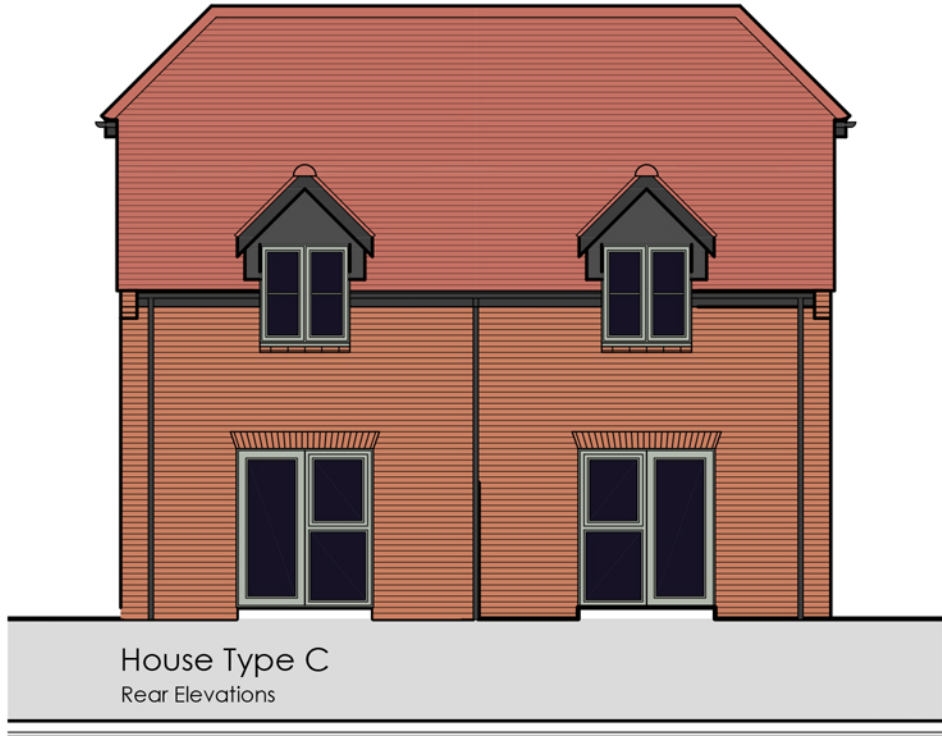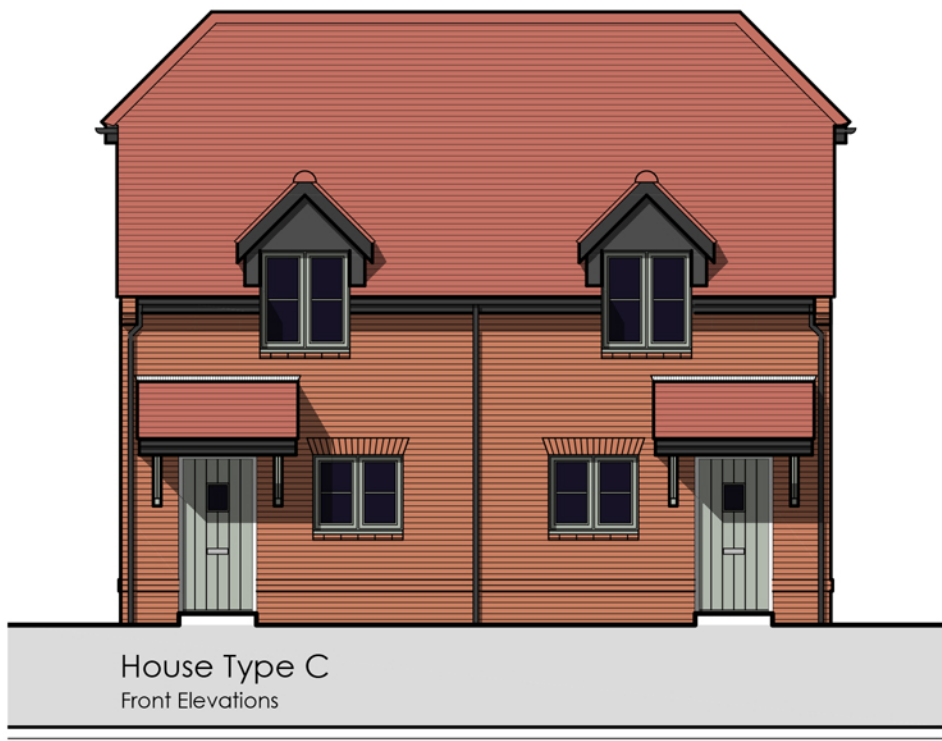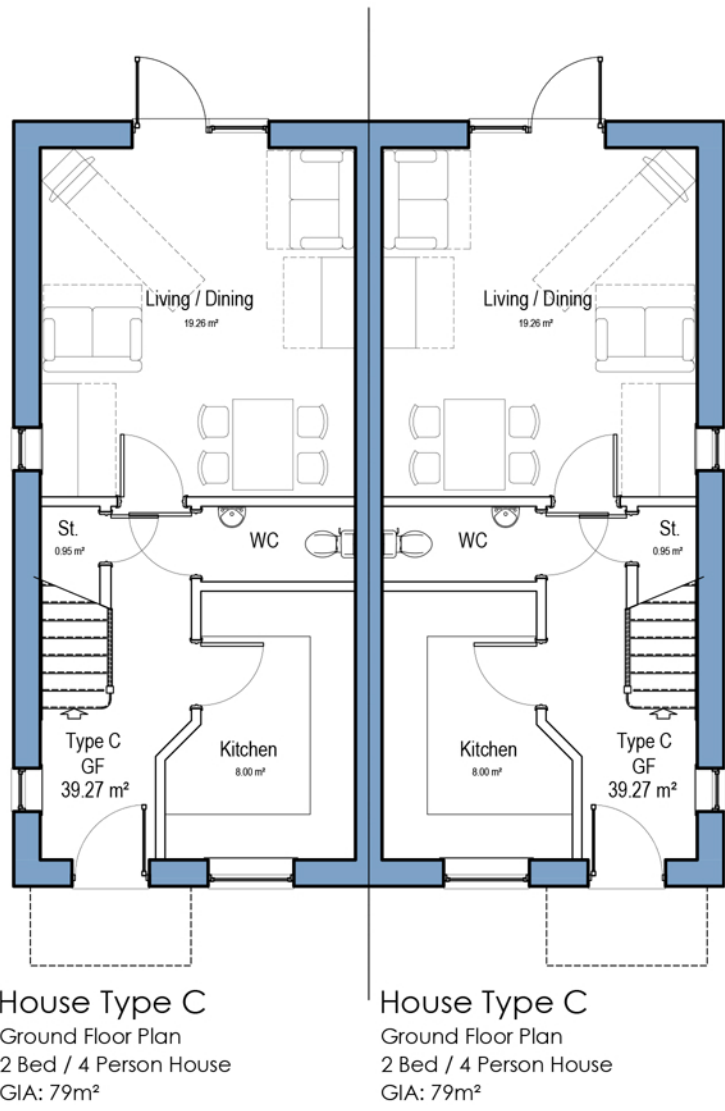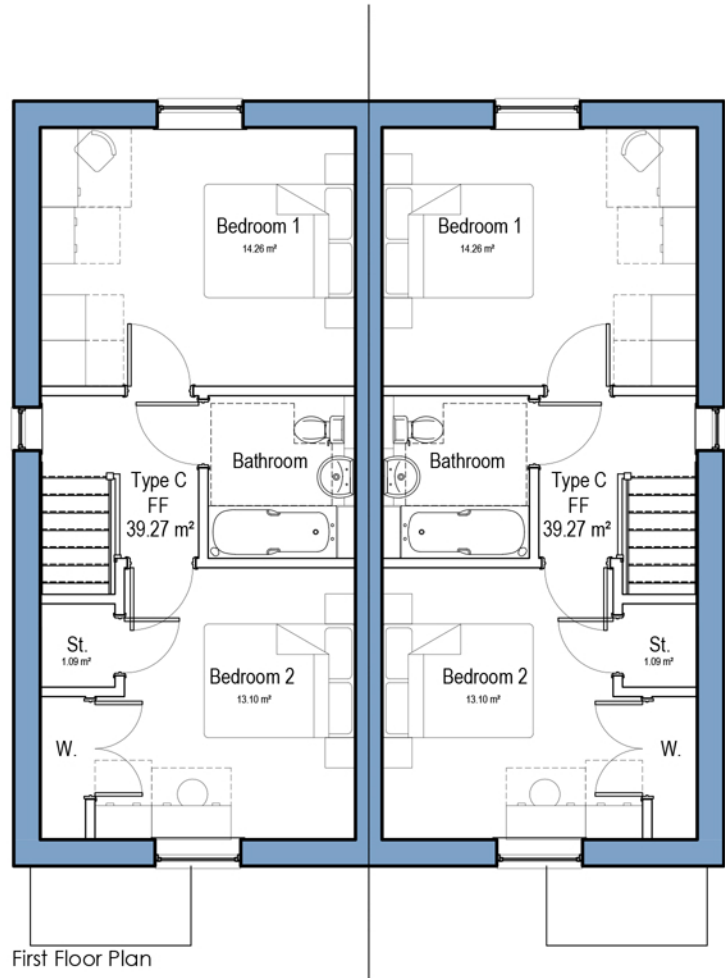

GENERAL NOTES:
1. This drawing is the copyright of Kenn Scaddan Associates Ltd and may not be copied, altered or reproduced in any form or passed on to a third party without written consent. If in doubt! ASK.
2. The drawing reflects current standards and legislation agreed for this project at the time of original issue.

A	06.05.20	First Issue	CG	DRK
Rev	Date	Description	Rev By	Ckd By

KSA

The people orientated placemakers.

Client

DREW SMITH

Project
Land off Summer Lane
PAGHAM
West Sussex

Drawing Title
HOUSE TYPE - C
Plans & Elevations

Drawing Status
PLANNING

Document Ref.
1223 PD118

RIBA KSA Architects Ltd, Concept House 35 Kingston Crescent, North End Portsmouth, Hampshire, PO2 8AA Phone: 023 9267 3618 Email: info@ksaltd.co.uk Web: www.ksaltd.co.uk