

PLANT SCHEDULE	Size & Spec.	Spacing	No
Trees:			
Acer campestre	12-14cm, H Std, 3.5-4.0m height, RB	as shown	1
Acer campestre 'Streetwise'	12-14cm, H Std, 3.5-4.0m height, RB	as shown	6
Betula pendula	8-10cm, Std, 2.5-3.0m height, CG	as shown	5
Carpinus betulus 'Lucas'	12-14cm, H Std, 3.5-4.0m height, RB	as shown	13
Gleditsia Sunburst	12-14cm, H Std, 3.5-4.0m height, RB	as shown	2
Malus sylvestris	8-10cm, Std, 2.5-3.0m height, BR	as shown	3
Prunus × subhirtella 'Autumnalis Rosea'	12-14cm, H Std, 3.5-4.0m height, RB	as shown	4
Pyrus calleryana 'Chanticleer'	12-14cm, H Std, 3.5-4.0m height, RB	as shown	5
Sorbus aria	8-10cm, Std, 2.5-3.0m height, BR	as shown	2
Sorbus aucuparia	8-10cm, Std, 2.5-3.0m height, BR	as shown	2
ORNAMENTAL HEDGE			
Viburnum tinus	C7.5 400-600, well developed, branched 3 / lin m planted in staggered row		104
Escallonia laevis	C7.5 400-600, well developed, branched 3 / lin m planted in staggered row		171
NATIVE HEDGE			
Carpinus betulus	90-120 BR	5 / lin m	105
MIXED NATIVE HEDGE #2 (planted in groups of 5-7 same species)			
Prunus spinosa	15% 60-90 BR	5 / lin m	59
Crataegus monogyna	15% 60-90 BR	5 / lin m	59
Carpinus betulus	50% 60-90 BR	5 / lin m	195
Rosa canina	5% 60-90 BR	5 / lin m	20
Acer campestre	15% 60-90 BR	5 / lin m	59
planting rate of 5/lin. m planted in double staggered row			
SHRUBS			
Berberis thunbergii 'Diaboli'	C3 300-400, well developed, bushy	5/m2	21
Berberis thunbergii 'Bagatelle'	C3 300-400, well developed, bushy	5/m2	29
Berberis darwinii	C3 300-400, well developed, bushy	5/m2	12
Chaenomeles × superba 'Jet Trail'	C3 300-400, well developed, min 3 breaks	5/m2	16
Choisya × dewitteana Goldfingers	C3 300-400, well developed, bushy	5/m2	42
Cistus × skanbergii	C3 300-400, well developed, bushy	5/m2	32
Cytisus × hybridus	C3 300-400, well developed, bushy	5/m2	13
Euonymus japonicus	C3 300-400, well developed, bushy	5/m2	16
Fuchsia magellanica 'Lady Bacon'	C3 300-400, well developed, bushy	5/m2	26
Hebe Autumn Glory	C3 300-400, well developed, bushy	5/m2	29
Hebe salicifolia	C3 300-400, well developed, bushy	5/m2	15
Hydrangea paniculata Vanilla Fraise	C3 300-400, well developed, bushy	5/m2	24
Hypericum × moserianum 'Tricolor'	C3 300-400, well developed, bushy	5/m2	26
Lavatera × clementii 'Barnsley'	C3 200-300, well developed, bushy	5/m2	16
Loropetalum chinense var. rubrum 'Fire Dance'	C3 200-300, well developed, bushy	5/m2	21
Olearia × haardtii	C3 300-400, well developed, bushy	5/m2	21
Parahebe 'Snow Clouds'	C3 300-400, well developed, bushy	5/m2	24
Philomis frutescens	C3 300-400, well developed, bushy	5/m2	31
Phormium 'Maori Sunrise'	C3 400-600	5/m2	16
Potentilla fruticosa 'Daydawn'	C3 300-400, well developed, bushy	5/m2	16
Potentilla fruticosa 'Goldfinger'	C3 300-400, well developed, bushy	5/m2	13
Ruta graveolens 'Jackman's Blue'	C3 200-300, well developed, bushy	5/m2	34
Sarcococca hookeriana var. humilis	C3 300-400, well developed, bushy	5m2	42
Skimmia japonica subsp. reevesiana	C3 300-400, well developed, bushy	5m2	25
Spiraea japonica 'Firelight'	C3 300-400, well developed, bushy	5/m2	8
Teucrium fruticans	C3 300-400, well developed, bushy	5/m2	10
Viburnum × juddii	C3 300-400, well developed, bushy	5m2	16
GROUND COVER			
Vinca major	C1 200-300, well developed, min 3 breaks	15/m2	146

EM2 – Standard General Purpose Meadow Mixture:


Wild Flowers

%	Latin name	Common name
0.5	Achillea millefolium	Yarrow
3	Centaurea nigra	Common Knapweed
0.4	Daucus carota	Wild Carrot
1.5	Galium verum	Lady's Bedstraw
1.3	Knaulia arvensis	Field Scabious
1	Leucanthemum vulgare	Oxeye Daisy
1.4	Lotus corniculatus	Bird's-foot Trefoil
2.5	Plantago lanceolata	Ribwort Plantain
0.5	Plantago media	Hoary Plantain
0.3	Primula veris	Cowslip
2	Prunella vulgaris	Selfheal
3	Ranunculus acris	Meadow Buttercup
1.5	Rhinanthus minor	Yellow Rattle
1	Rumex acetosa	Common Sorrel
0.1	Trifolium pratense	Wild Red Clover
20%		


Grasses

%	Latin name	Common name
8	Agrostis capillaris	Common Bent
40	Cynosurus cristatus	Crested Dogtail
28	Festuca rubra	Slender-creeping Red-fescue
4	Phleum bertolonii	Smaller Cat's-tail
80%		

Soft Landscape Legend

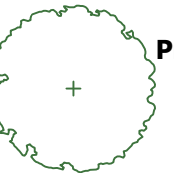

Proposed Tree - refer to planting schedule

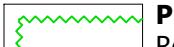

Planting - Shrubs

Refer to plant schedule




Planting - Hedge

Refer to plant schedule



Amenity Grass

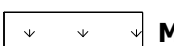

Meadow grass (General Purpose Meadowgrass)

Refer to plant schedule

Notes:

- 1 Refer to Project Health and Safety File for locations and details of existing services

