
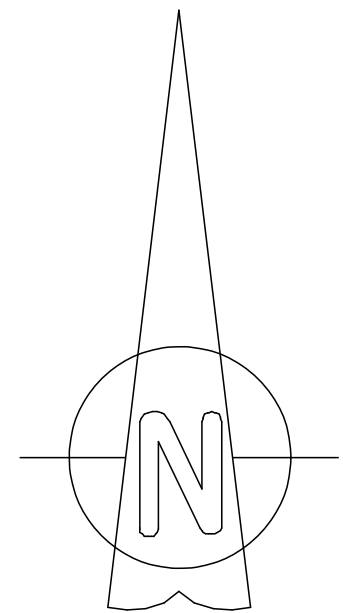


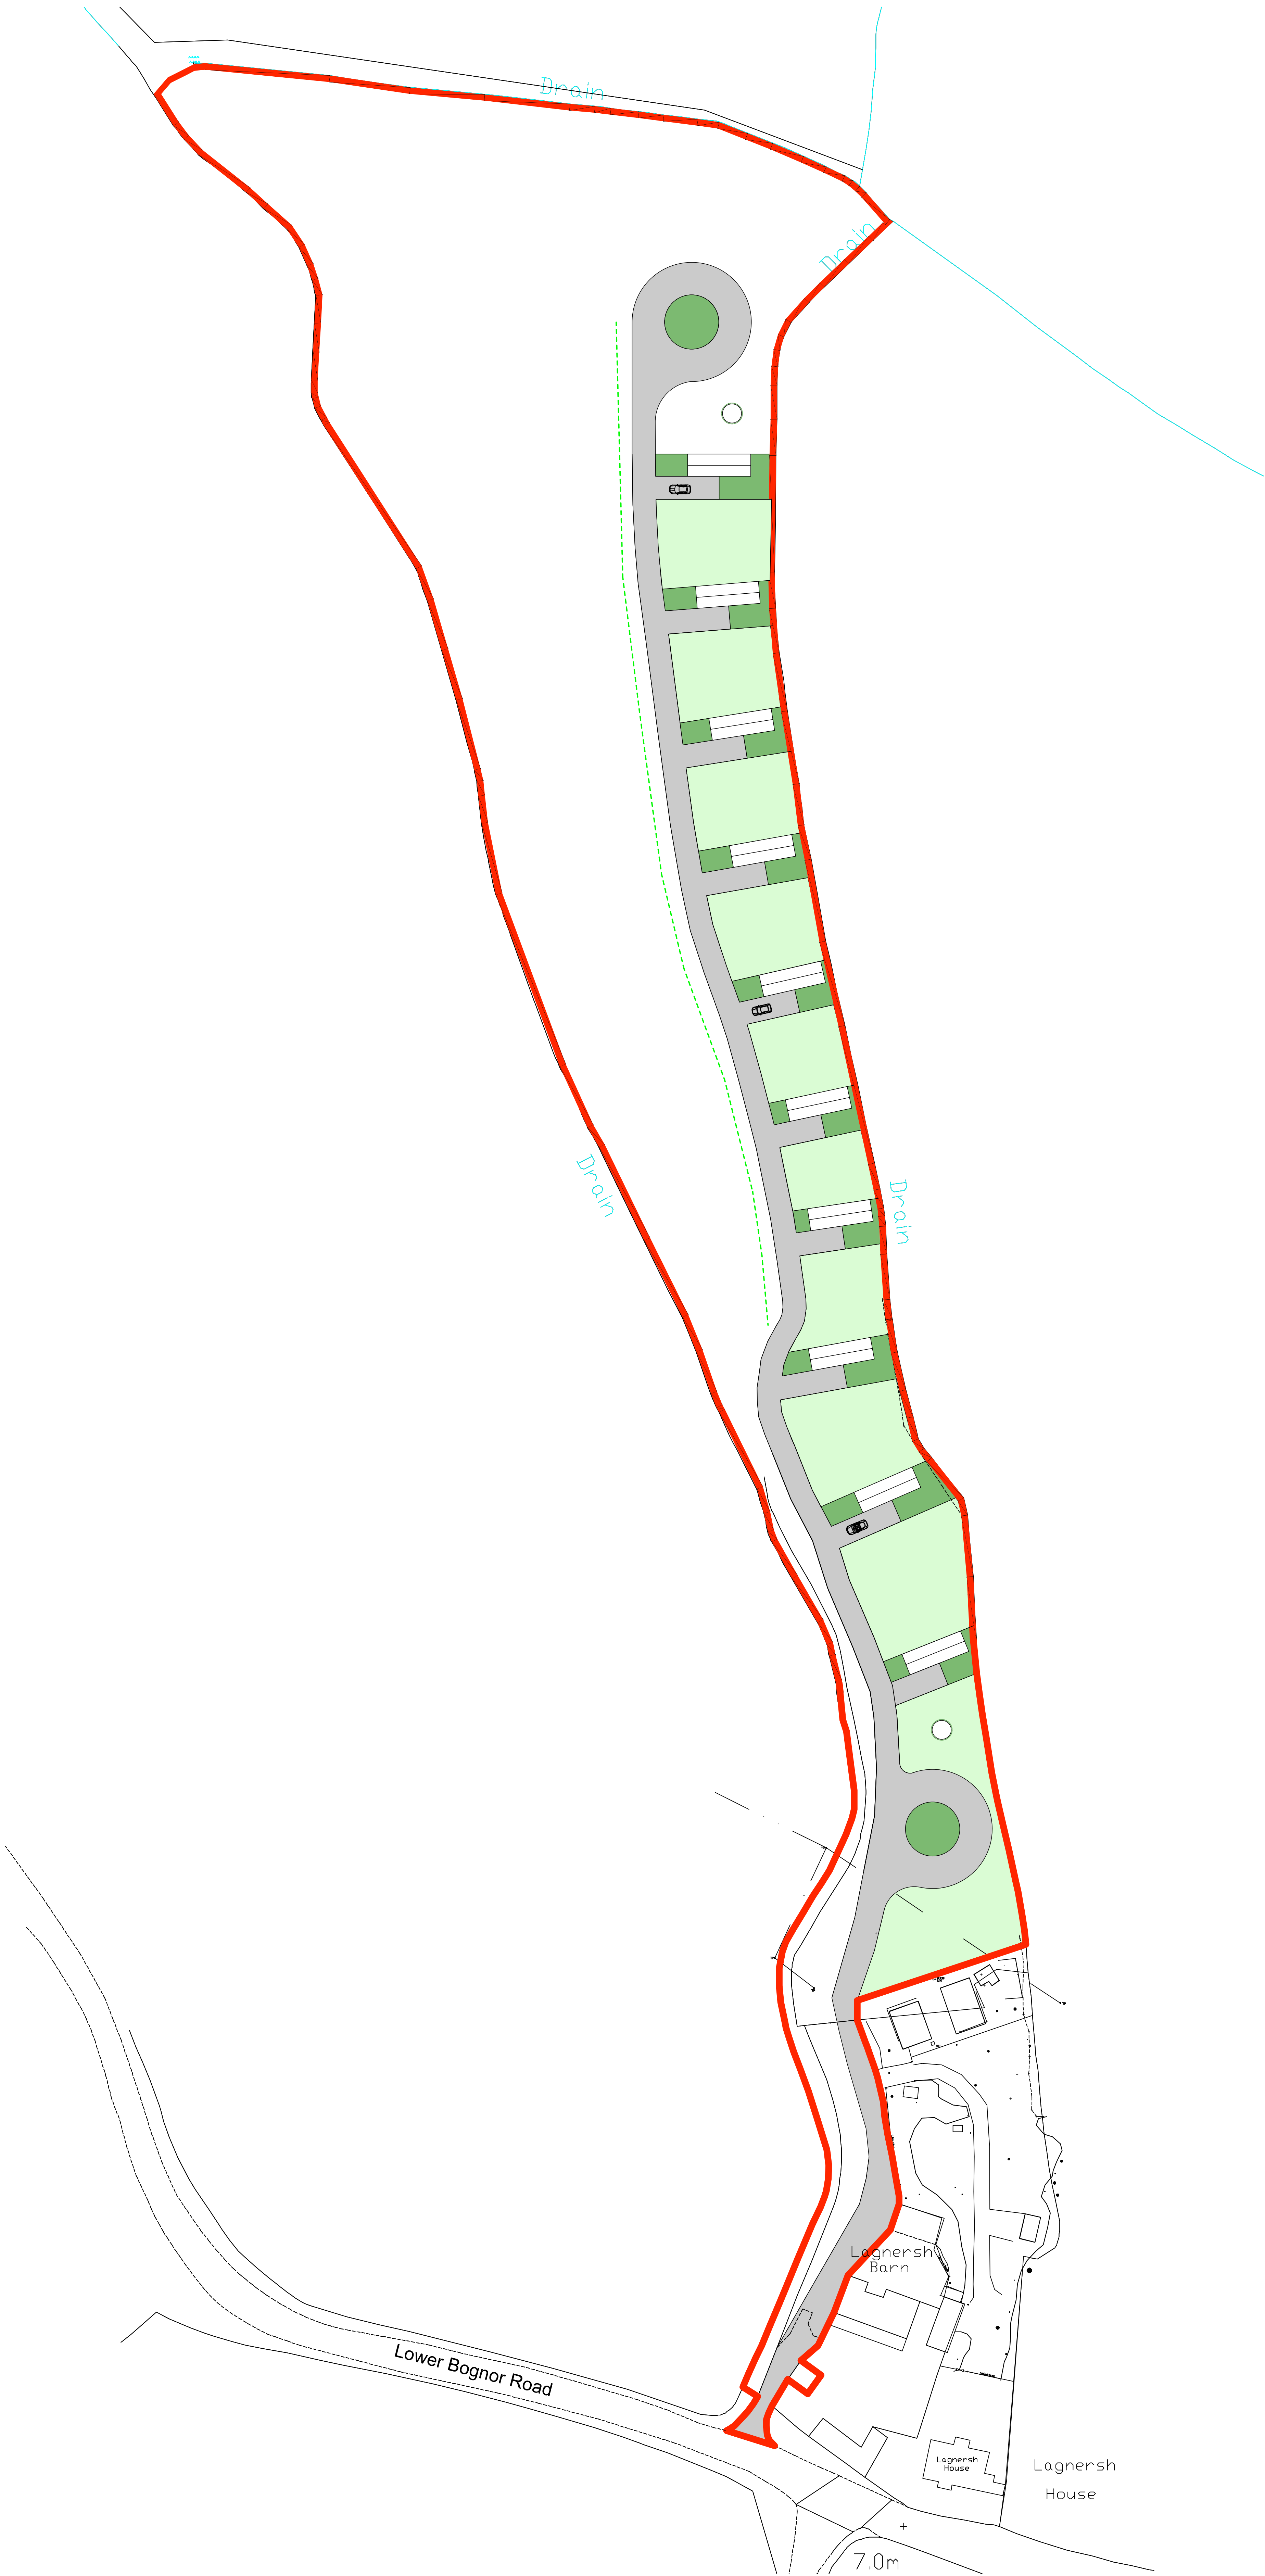

Rev	Description	Date
D	Details amended to provide for fire appliance access. Revised water tank dimensions.	7.9.26
ALL COPYRIGHT RESERVED THIS IS THE INTELLECTUAL PROPERTY OF RUSSELL CLARK NO PART MAY BE REPRODUCED OR STORED IN A RETRIEVAL SYSTEM OR TRANSMITTED IN ANY FORM ELECTRONIC MECHANICAL OR PHOTOCOPYING WITHOUT PRIOR WRITTEN CONSENT OF THE AUTHOR. ©COPYRIGHT 2026		
client: Tony Castle		
project: Land at Lagnersh House, Lower Bognor Road, Chichester PO20 1LW		
drawing title: Block Plan		
Scale 1:500 at A0		Date 7.9.26
drawn: Russell Clark		
ref: RC/09/25	drawing no: B1	revision: B