

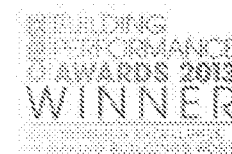


Cross Road Angmering - Mechanical Services Schematic

Version 1: 20 Apr 2020

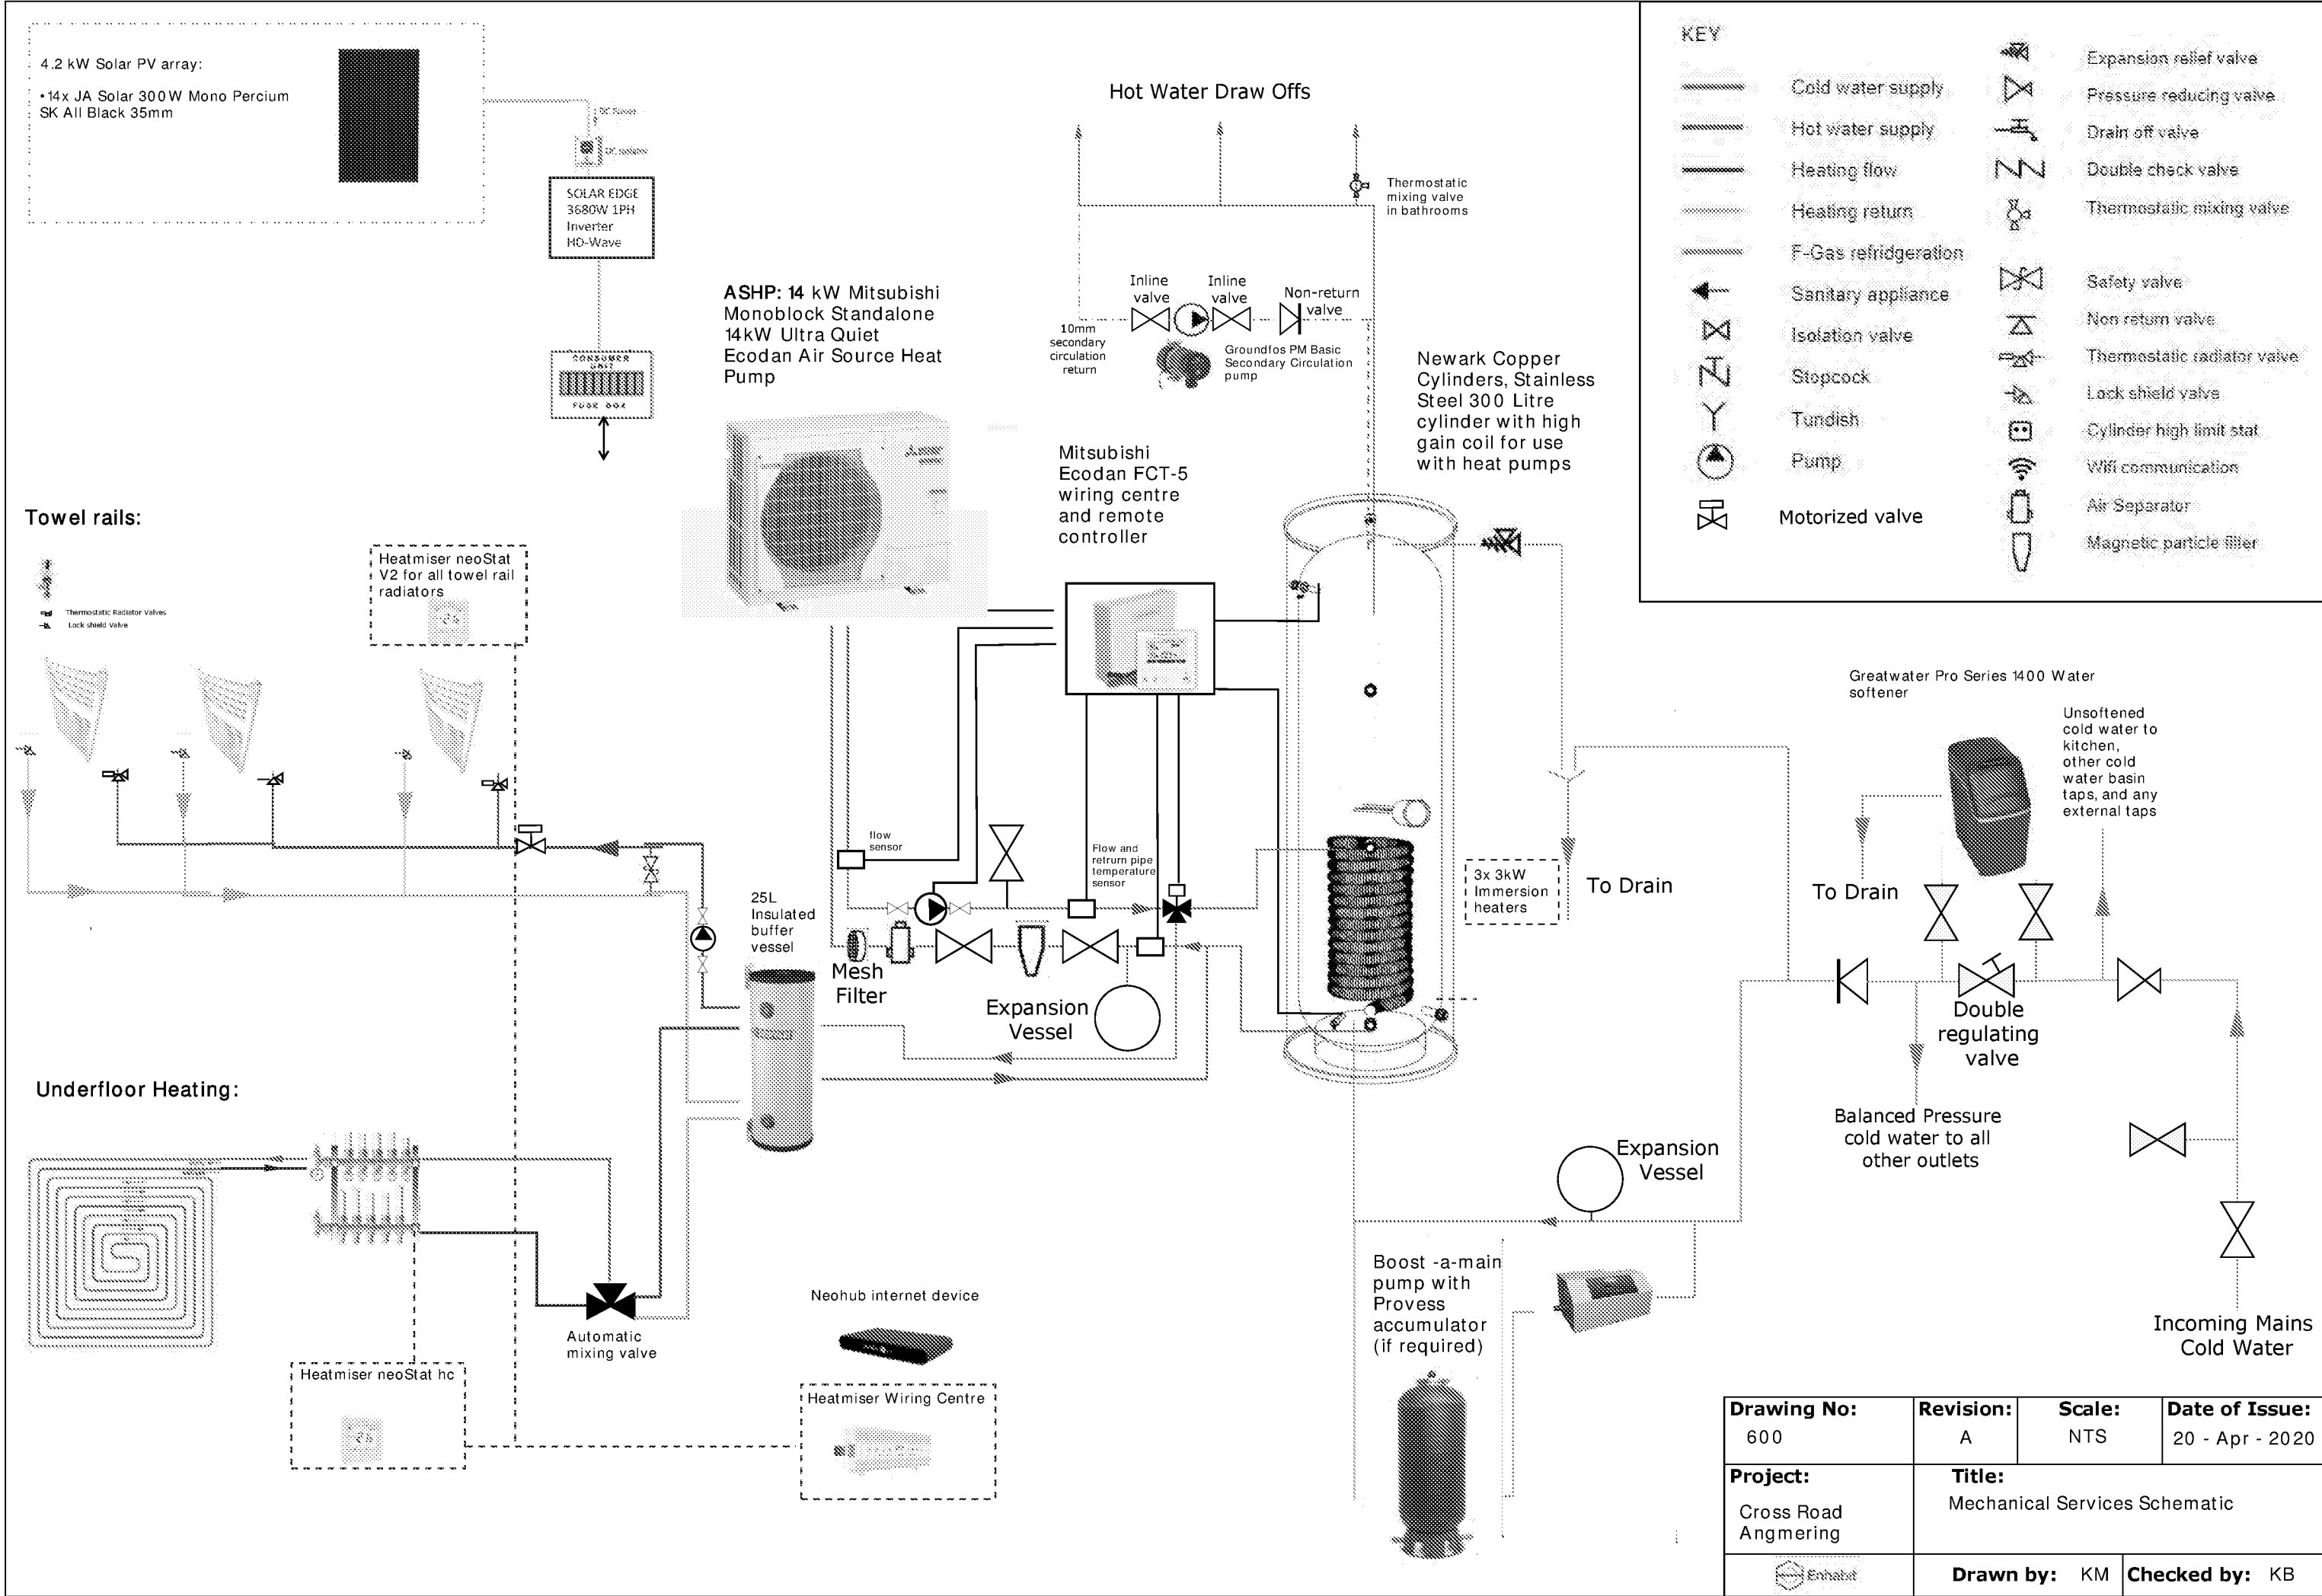

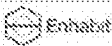

Drawing No:	Revision:	Scale:	Date of Issue:
600	A	NTS	20 - Apr - 2020
Project:	Title:		
Cross Road Angmering	Mechanical Services Schematic		
	Drawn by:	Checked by:	
	KM	KB	