


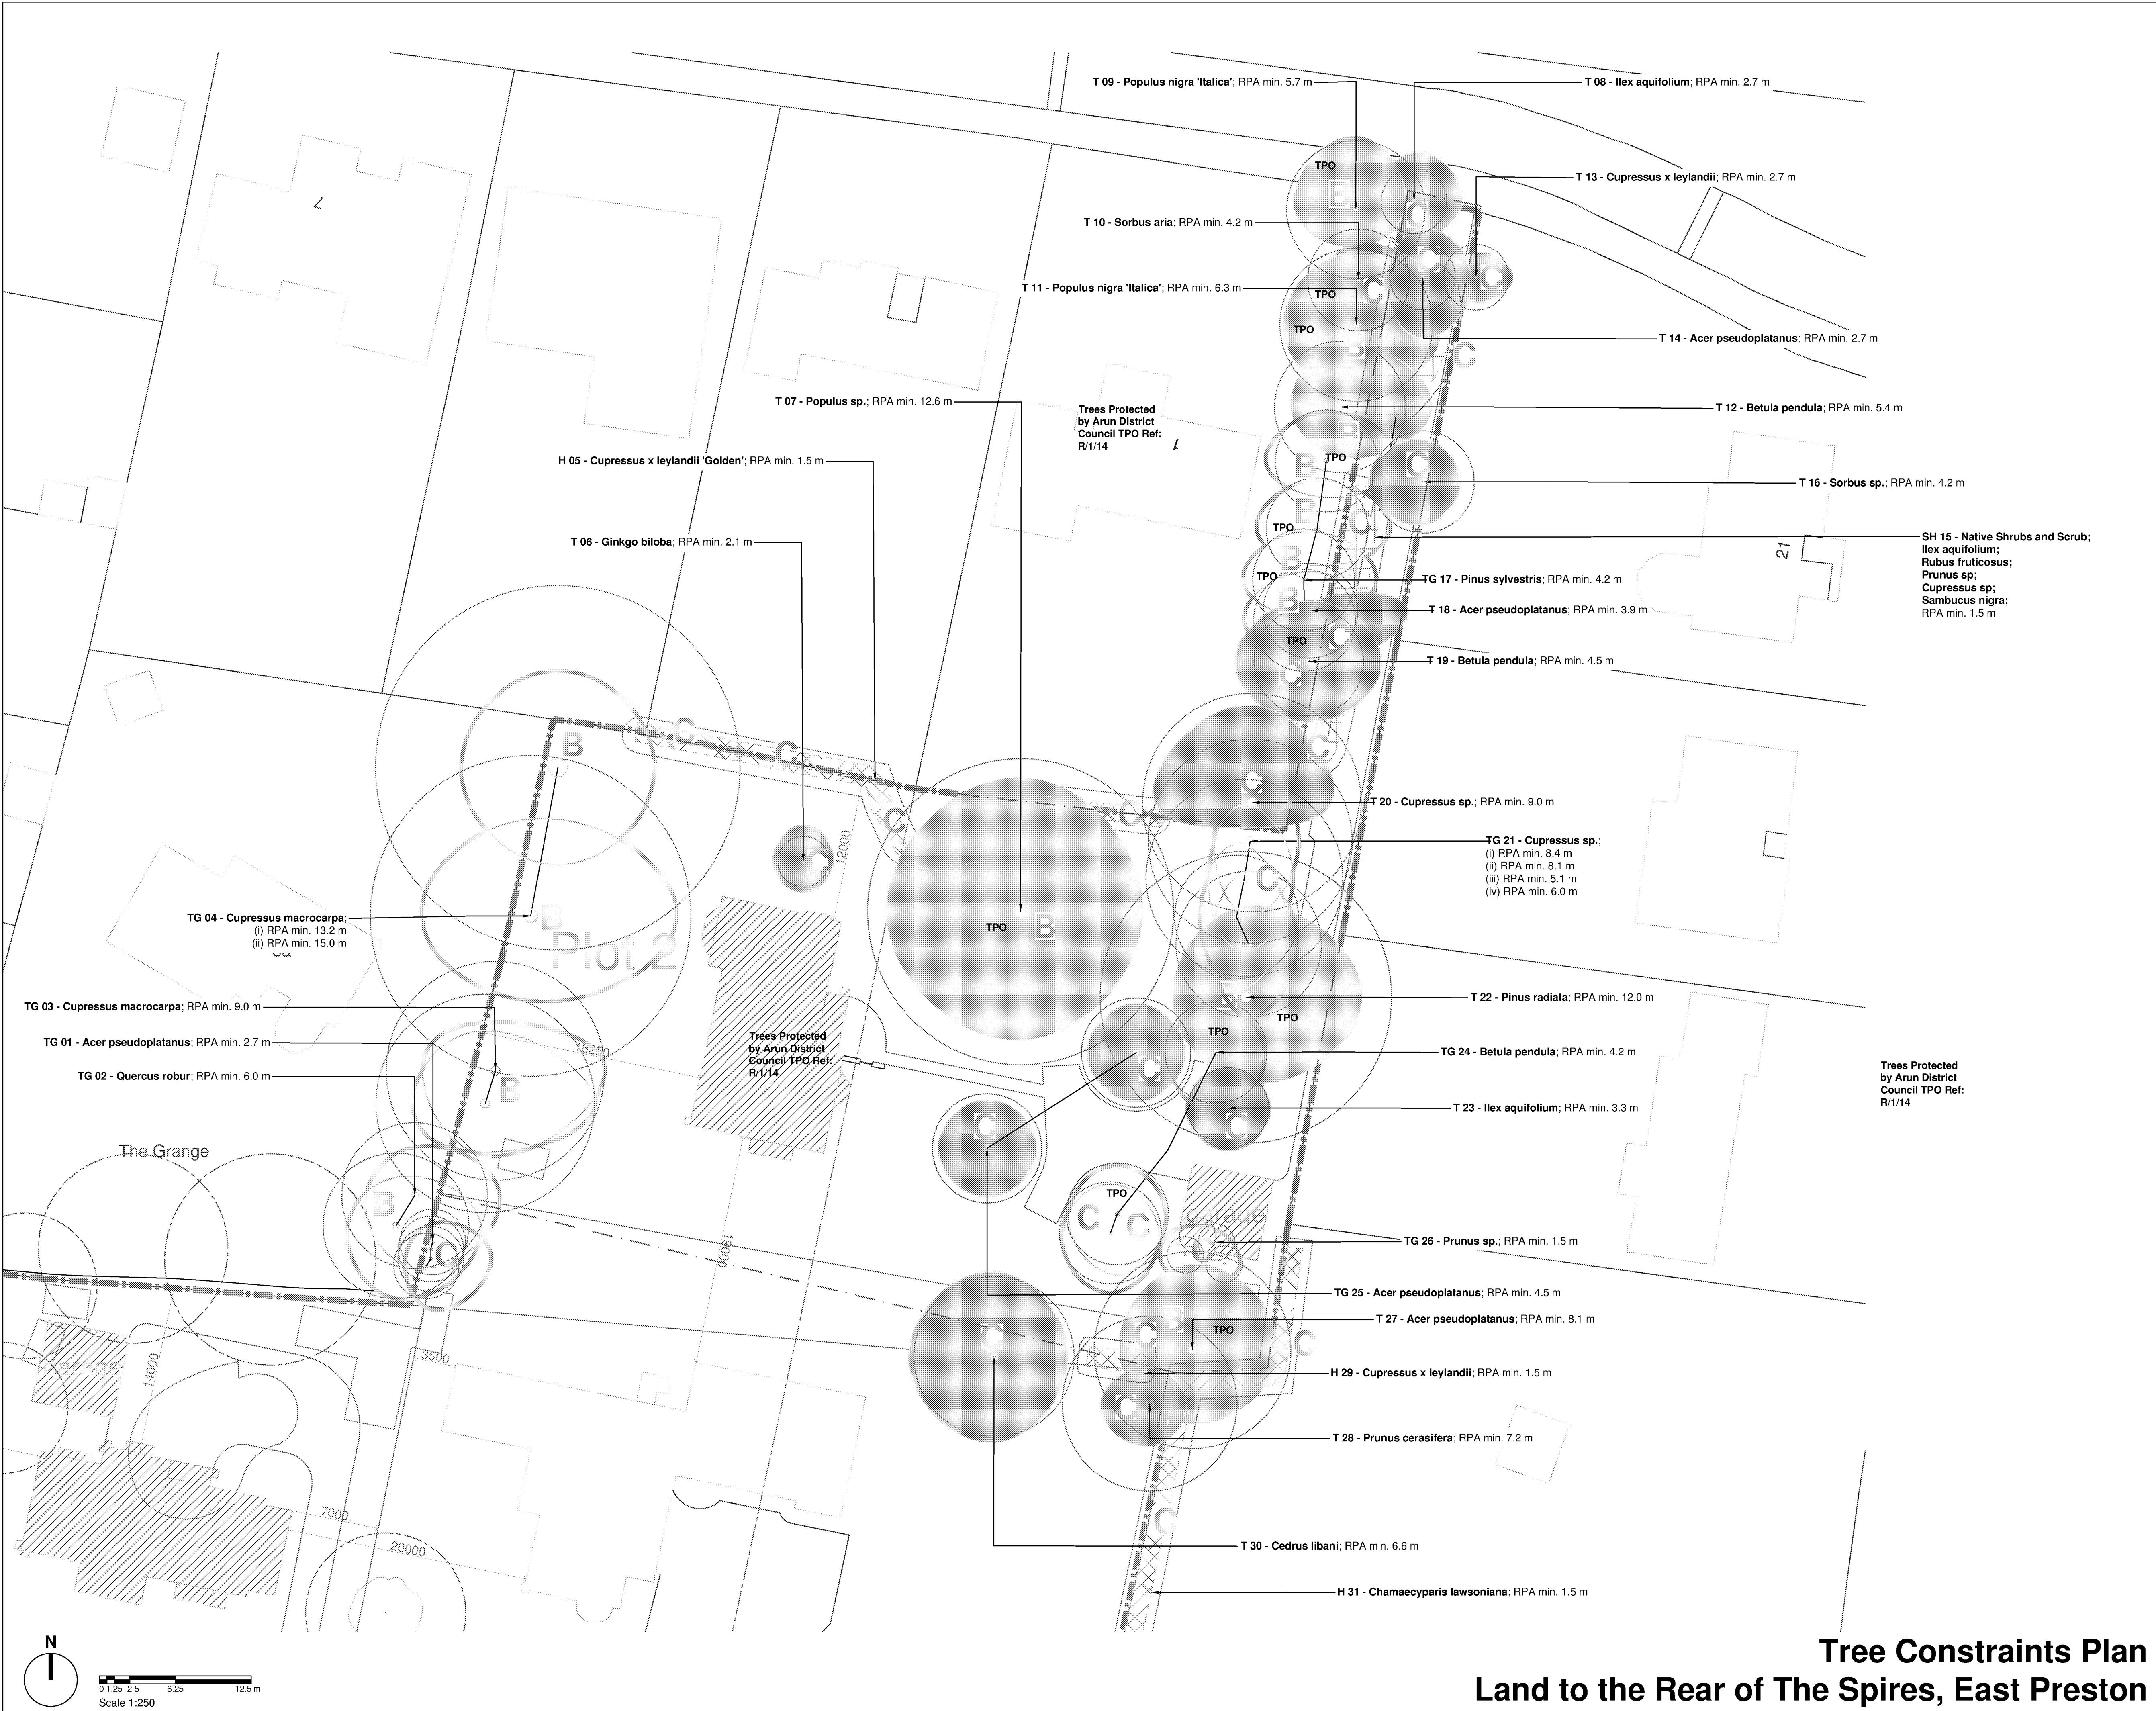

Legend

- Site Survey Boundary.
- Existing Building.
- Tree/ Tree Group/ Tree Line/ Hedge Identification Label
- Tree Root Protection Areas
Tree Root Protection Areas calculated and specified in accordance with BS 5837:2012 - 'Trees in Relation to Design, Demolition and Construction'.
- Category B Trees
Trees of Moderate Quality and Value.
- Category C Trees
Trees of Low Quality and Value.
- Category B Tree Groups
Tree Groups of Moderate Quality and Value.
- Category C Tree Groups
Tree Groups of Low Quality and Value.
- Category C Hedgerows
hedgerows of Low Quality and Value.
- Category C Shrubs
Shrubs and Scrub of Low Quality and Value.

Notes:
1. Drawing to be viewed in colour.
(Refer to LLD1935-ARB-SCH-001 - Existing Tree Schedule)

PLANNING ISSUE

Rev	Description	Date	Initials
00	Planning Issue	27.05.20	GS

 **LIZARD**
Landscape Design and Ecology
The Old Bank, 34 South Street, Tarring, Worthing, West Sussex, BN14 7LH
T. 01903 216033 E. lizardlandscape@btconnect.com W. lizardlandscapeology.com

Project Title and Location	
Land to the Rear of The Spires, East Preston	
Client	
Mr M. Osborne-Shaw	
Drawing Title	
Tree Constraints Plan	
Scale	Drawn
1:250@A1	LB
	Approved
	GS
Date	27.05.20
Revision	
00	
Drawing No	
LLD1935-ARB-DWG-001	
CAD Filename	
LLD1935-CAD-ARB	

Tree Constraints Plan
Land to the Rear of The Spires, East Preston