


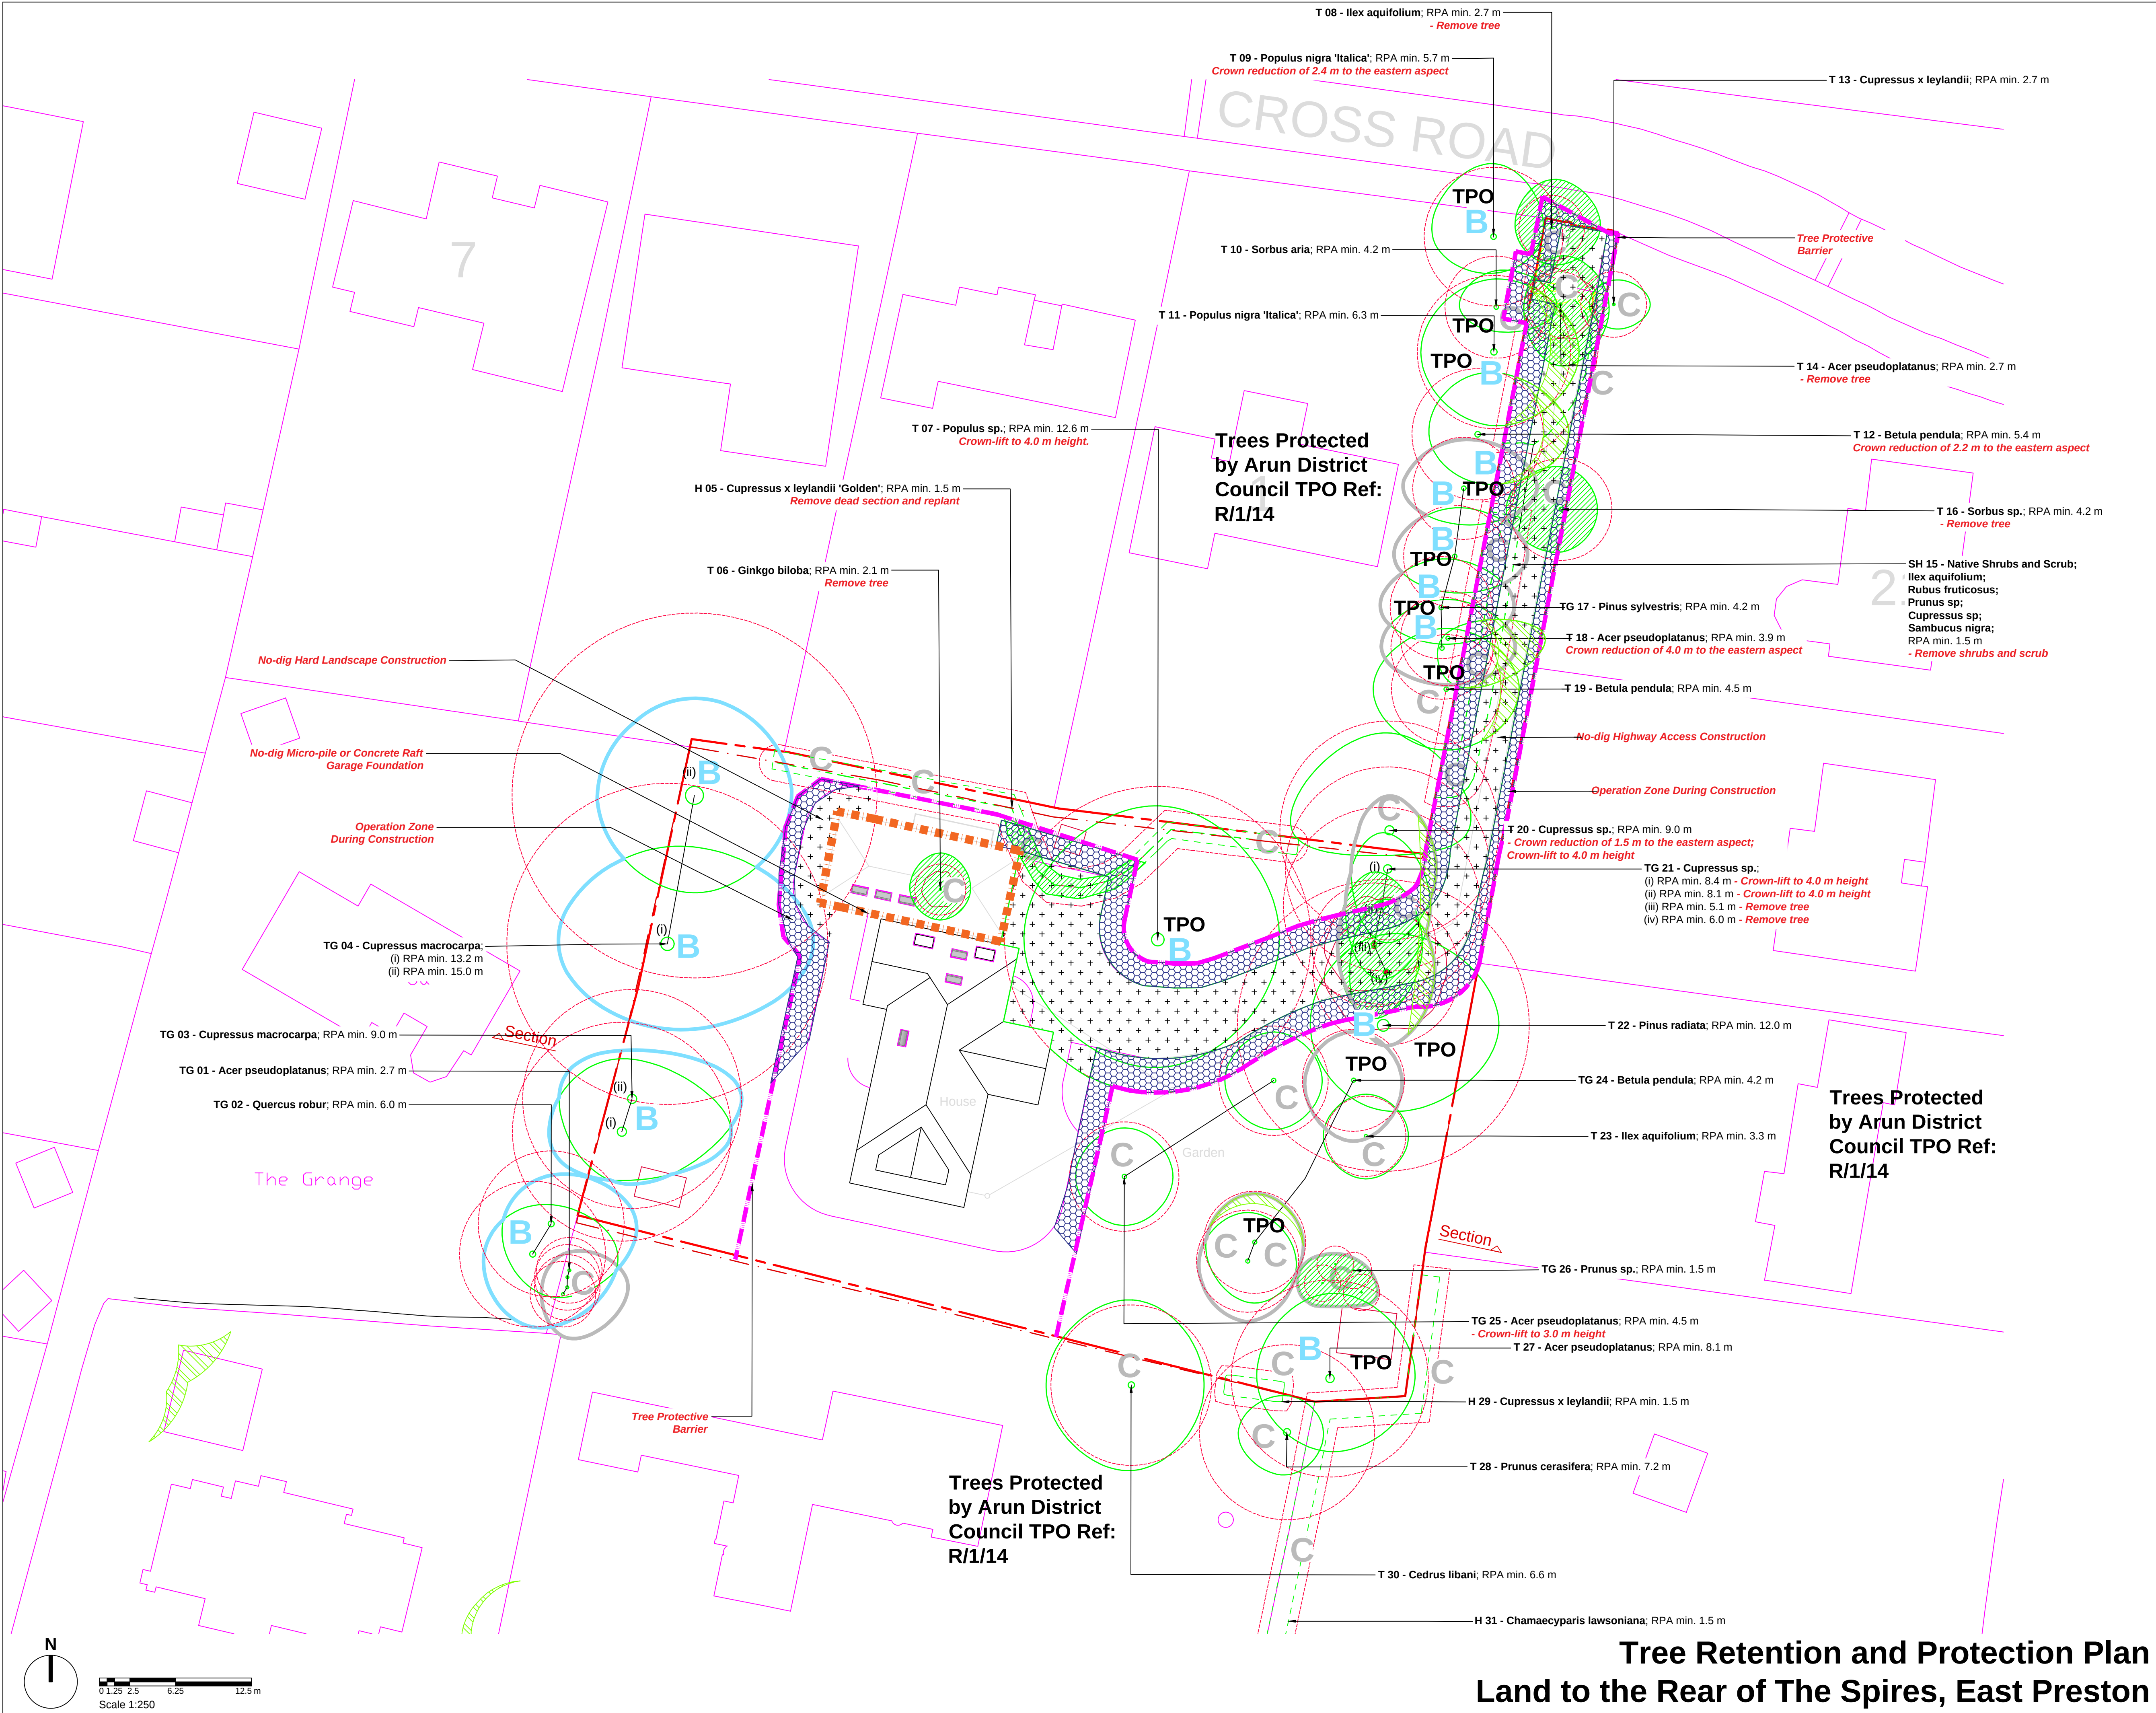

Legend

Site Survey Boundary.

T/ TG/ TL/ H

Tree Root Protection Areas
Tree Root Protection Areas calculated and specified in accordance with BS 5837:2012 - 'Trees in Relation to Design, Demolition and Construction'.

Category B Trees
Trees of Moderate Quality and Value.

Category C Trees
Trees of Low Quality and Value.

Category B Tree Groups
Tree Groups of Moderate Quality and Value.

Category C Tree Groups
Tree Groups of Low Quality and Value.

Category C Hedgerows
hedgerows of Low Quality and Value.

Category C Shrubs
Shrubs and Scrub of Low Quality and Value.

Tree Protection Zone - No-dig Hard Surface Construction

Tree Protection Zone - Operation Zone During Construction

Tree Protection Zone - No-dig Garage Construction - Micro-pile or concrete Raft Foundation

Existing Trees to be Removed

Proposed Tree Surgery Works

Tree Protective Fencing

Notes:

- Drawing to be viewed in colour
(Refer to LLD1935-ARB-SCH-001 - Existing Tree Schedule and LLD1935-ARB-REP-001 - Arboricultural Impact Assessment and Method Statement)
-

PLANNING ISSUE

Rev	Description	Date	Initials
00	Planning Issue	27.05.20	GS

LIZARD
Landscape Design and Ecology

The Old Bank, 34 South Street, Tarring, Worthing, West Sussex, BN14 7LH
T. 01903 216033 E. lizardlandscape@btconnect.com W. lizardlandscape.co.uk

Project Title and Location

Land to the Rear of the Spires, East Preston

Client

Mr M. Osborne-Shaw

Drawing Title

Tree Retention and Protection Plan

Scale	Drawn	Date
1:250@A1	GS	27.05.20
	Approved	
	JJ	

Drawing No	Revision
LLD1935-ARB-DWG-002	00
CAD Filename	
LLD1935CAD/ARB	

Tree Retention and Protection Plan
Land to the Rear of The Spires, East Preston