


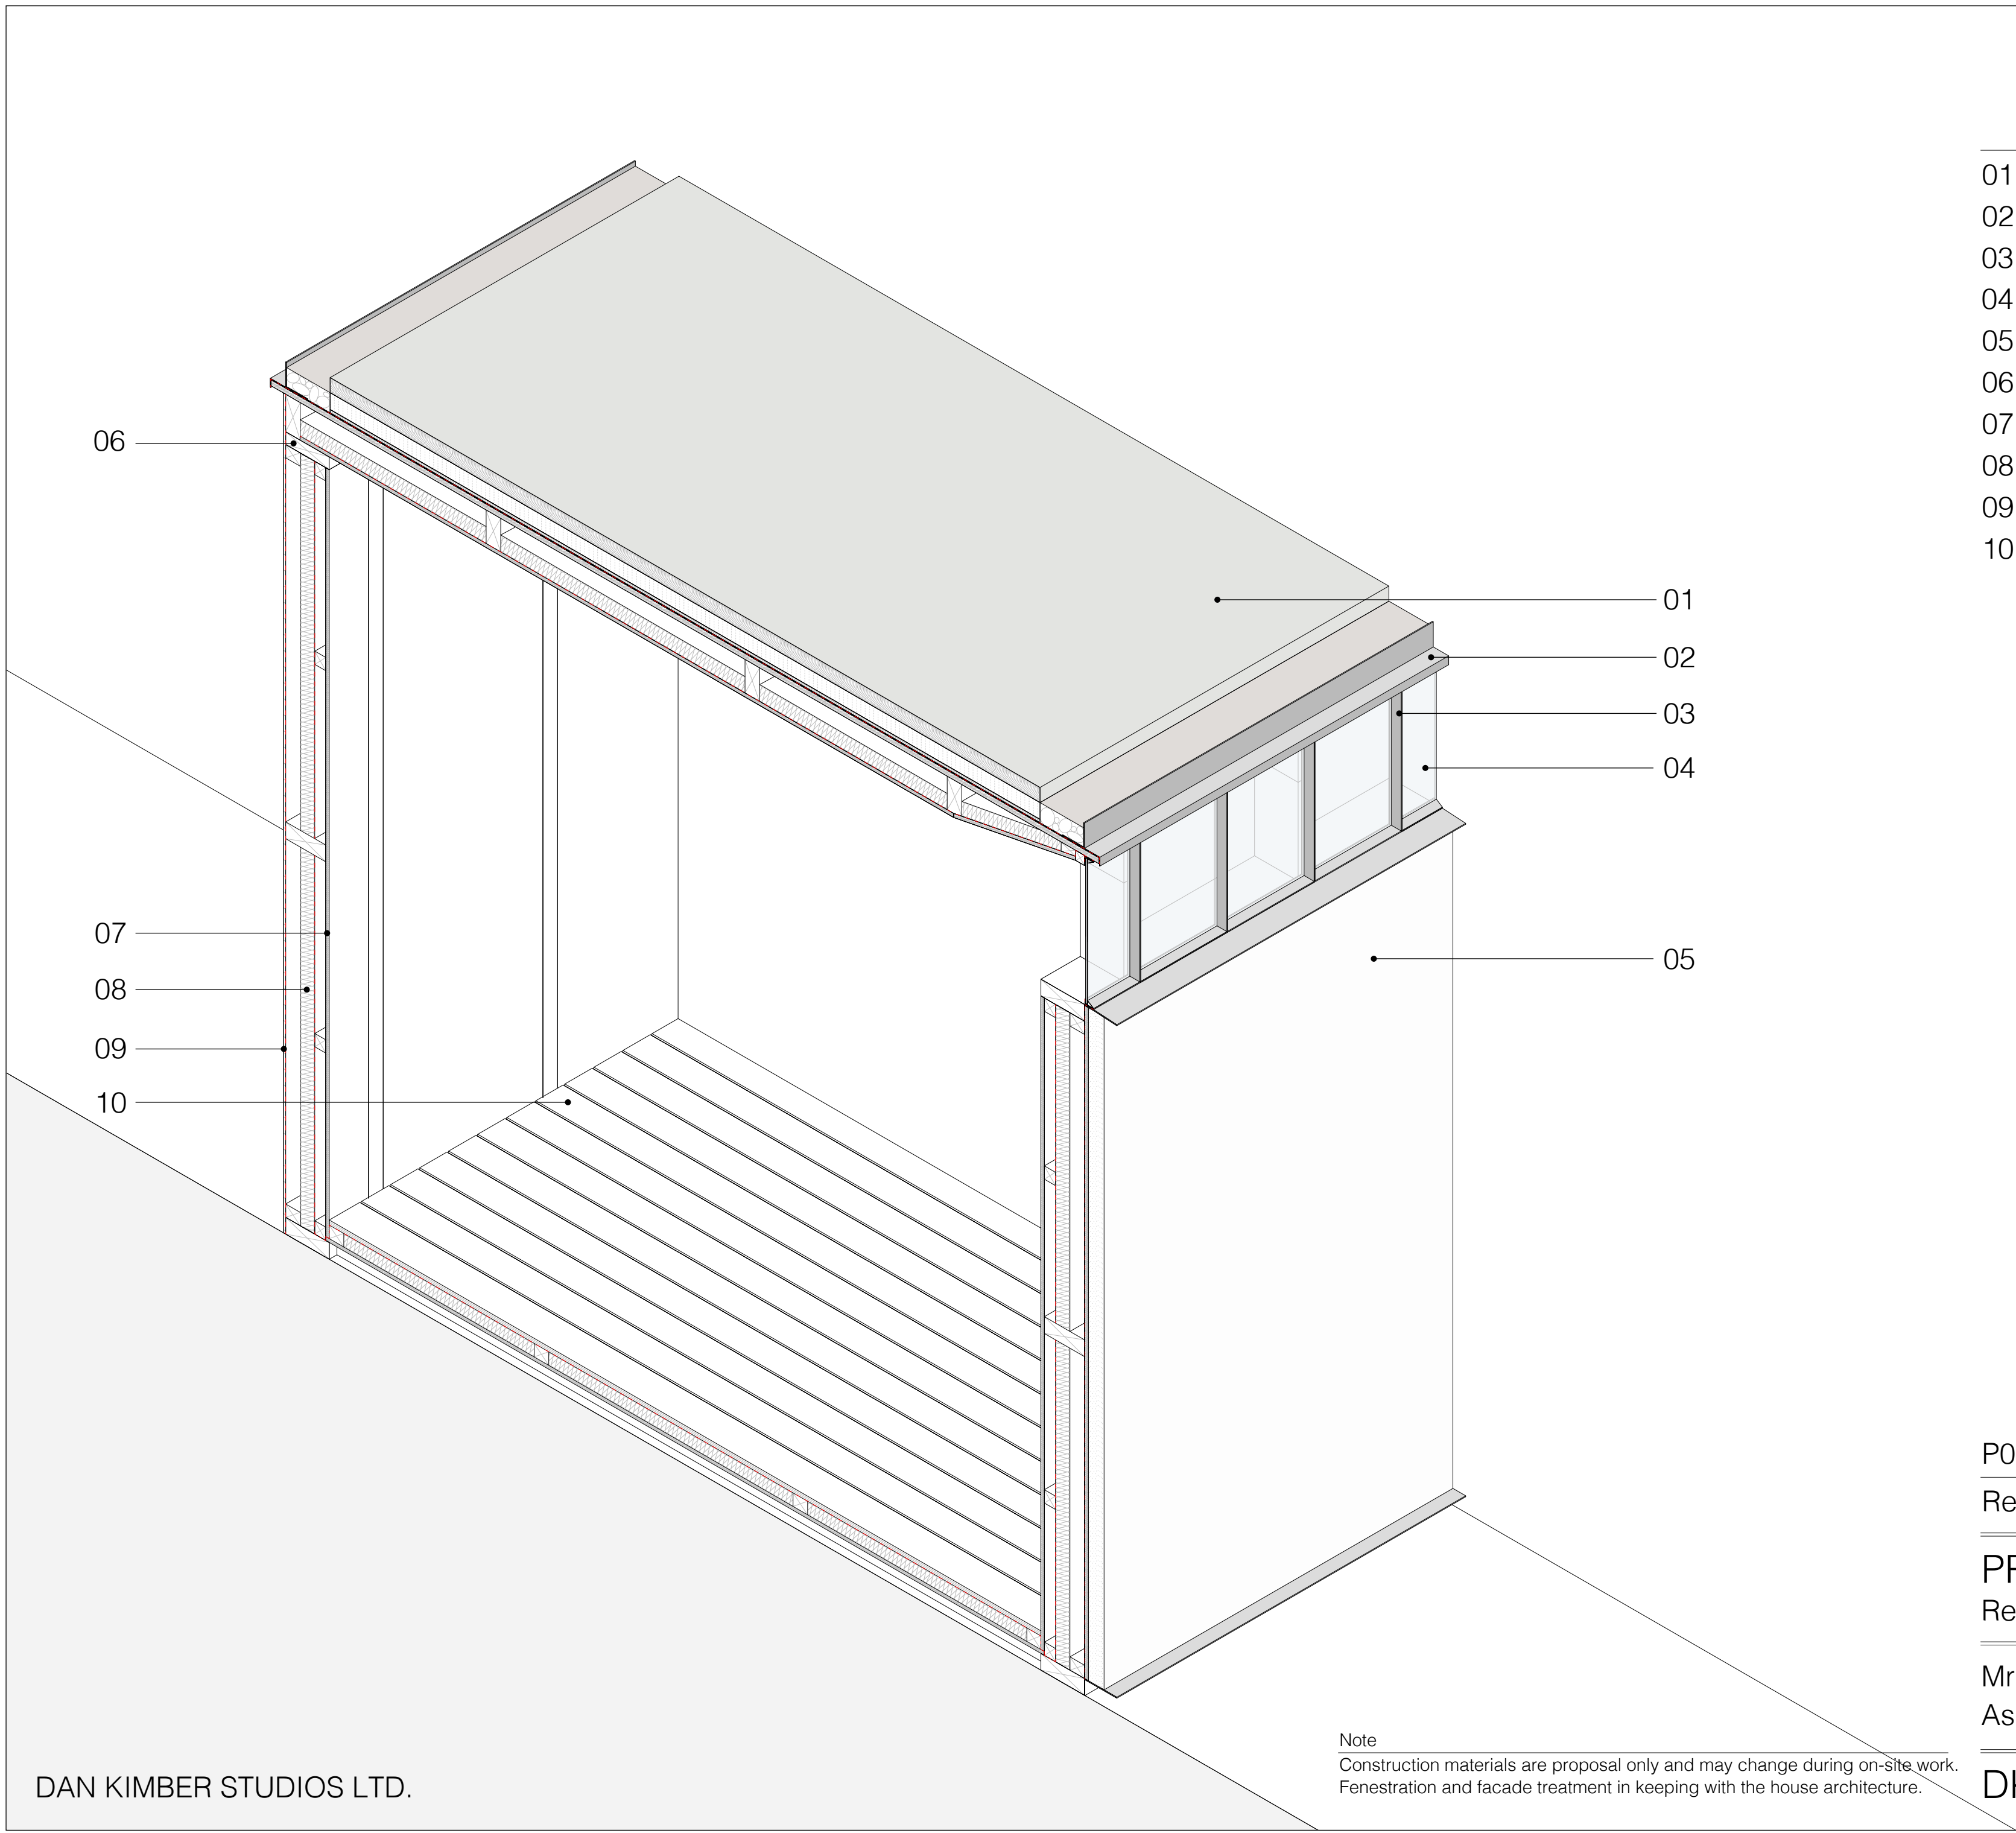

Material Specification	
01	Sedum blanket - EverMat™Core
02	Black galvanised steel flashing
03	Black-painted Crittall window frame
04	Float glass
05	White painted render
06	Structural pine columns & beams
07	Plywood sheathing
08	Insulation
09	Rigid black plastic board
10	Pine floor boards

P01	Planning Application	17.07.26	DK
Rev.	Description	Date	Drawn

PROPOSED MATERIALS			
Rear garden project			NTS

Mr & Mrs Kimber			
Ashley, The Roundway, Rustington. BN16 2BW			

Note
Construction materials are proposal only and may change during on-site work.
Fenestration and facade treatment in keeping with the house architecture.