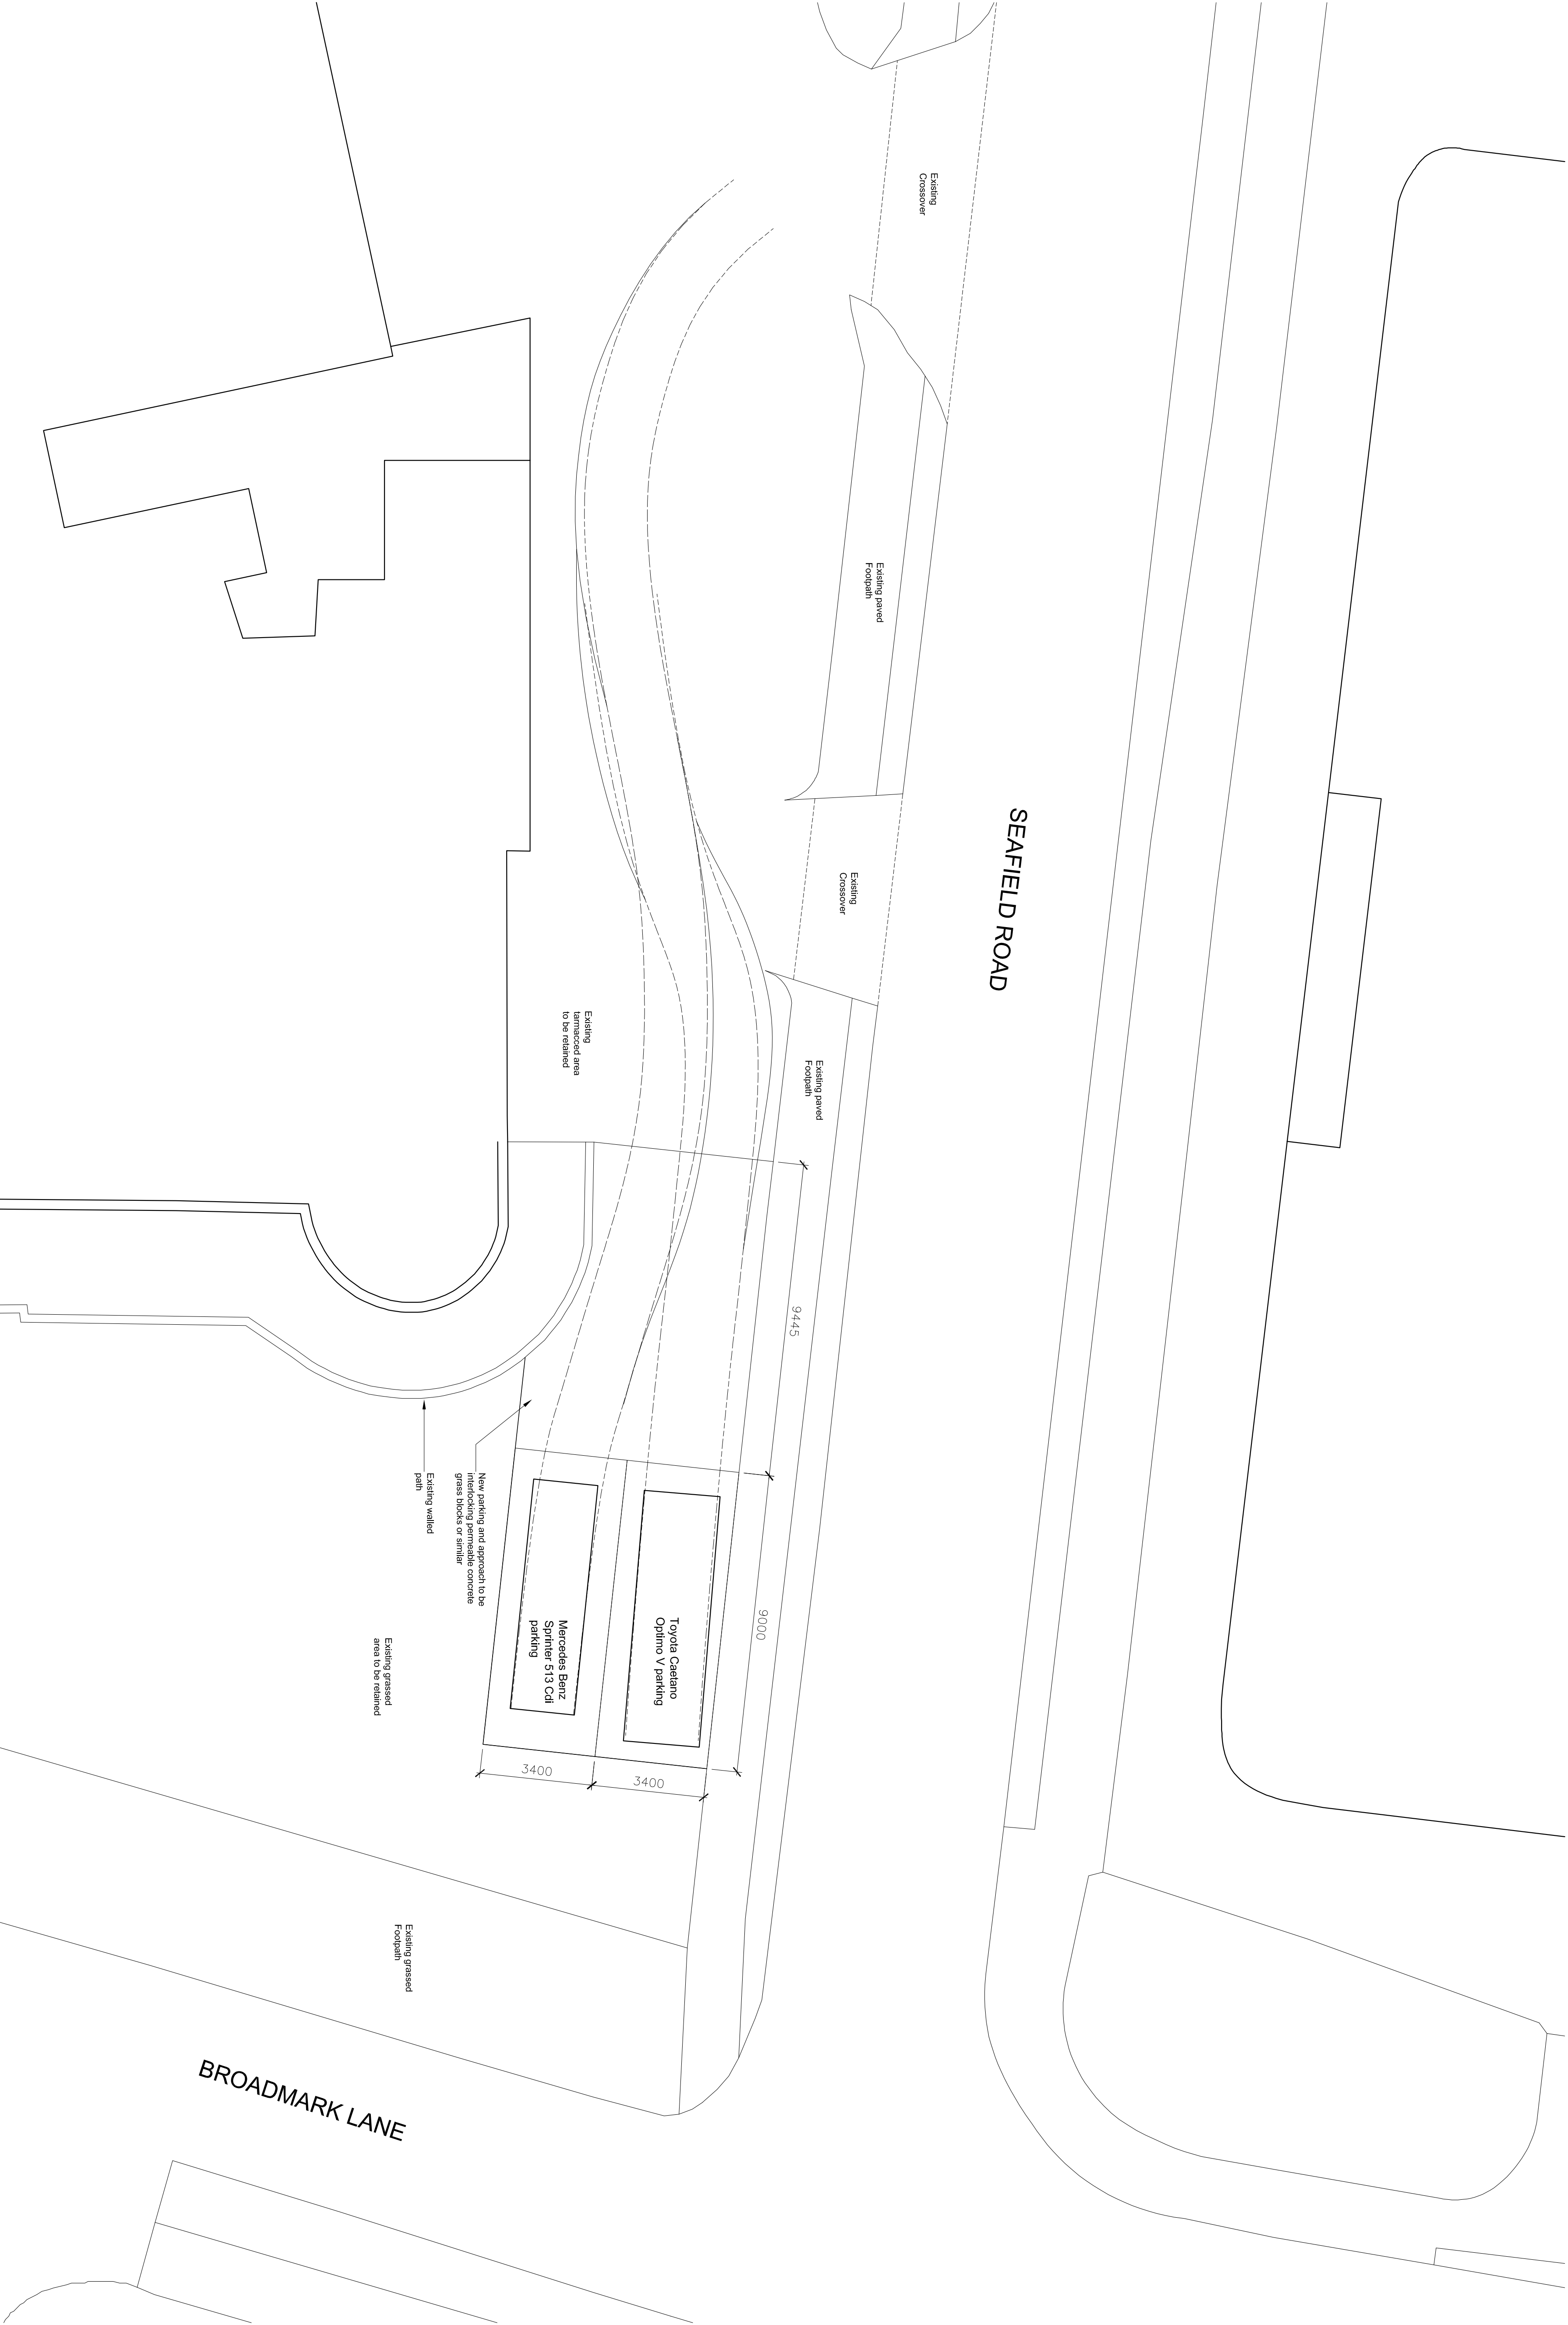


CDMS
ARCHITECTS

1st Floor, Montpelier House
99 Montpelier Road, Brighton, BN1 3BE
t: 01273 220407
f: 01273 723806
e: info@cdmsarchitects.com
w: www.cdmsarchitects.com

date	revision	checked
22/04/15	1	Withbus parking designated
		CS

drawing status:
APPROVAL

JOB number:	drawing number:	revision:
2082	(11)001	1
project:	Princess Marina House	
client:	Seaside Apartments	
client:	RAF Benevolent Fund	
title:	Parking Plan	
date:	22/04/15	scale:
	1:100 @ A1	drawn: GT
		checked: CS