



EXISTING

1:100

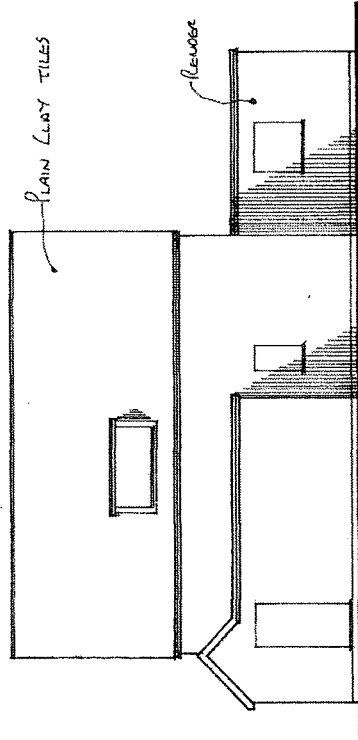

FRONT ELEVATIONS

1:100

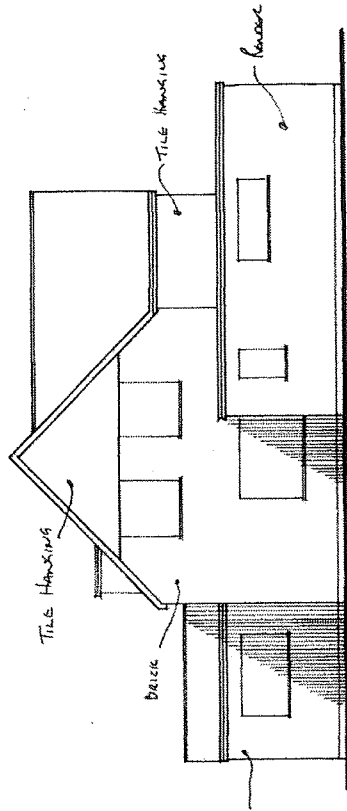


SIDE ELEVATIONS

1:100

REAR ELEVATIONS

1:100

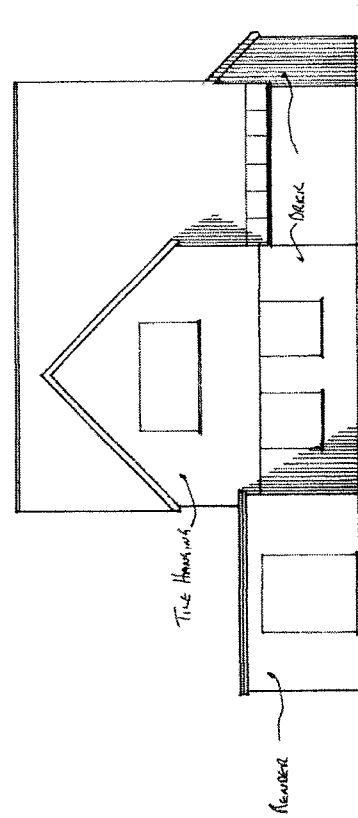

SIDE ELEVATIONS

1:100

