


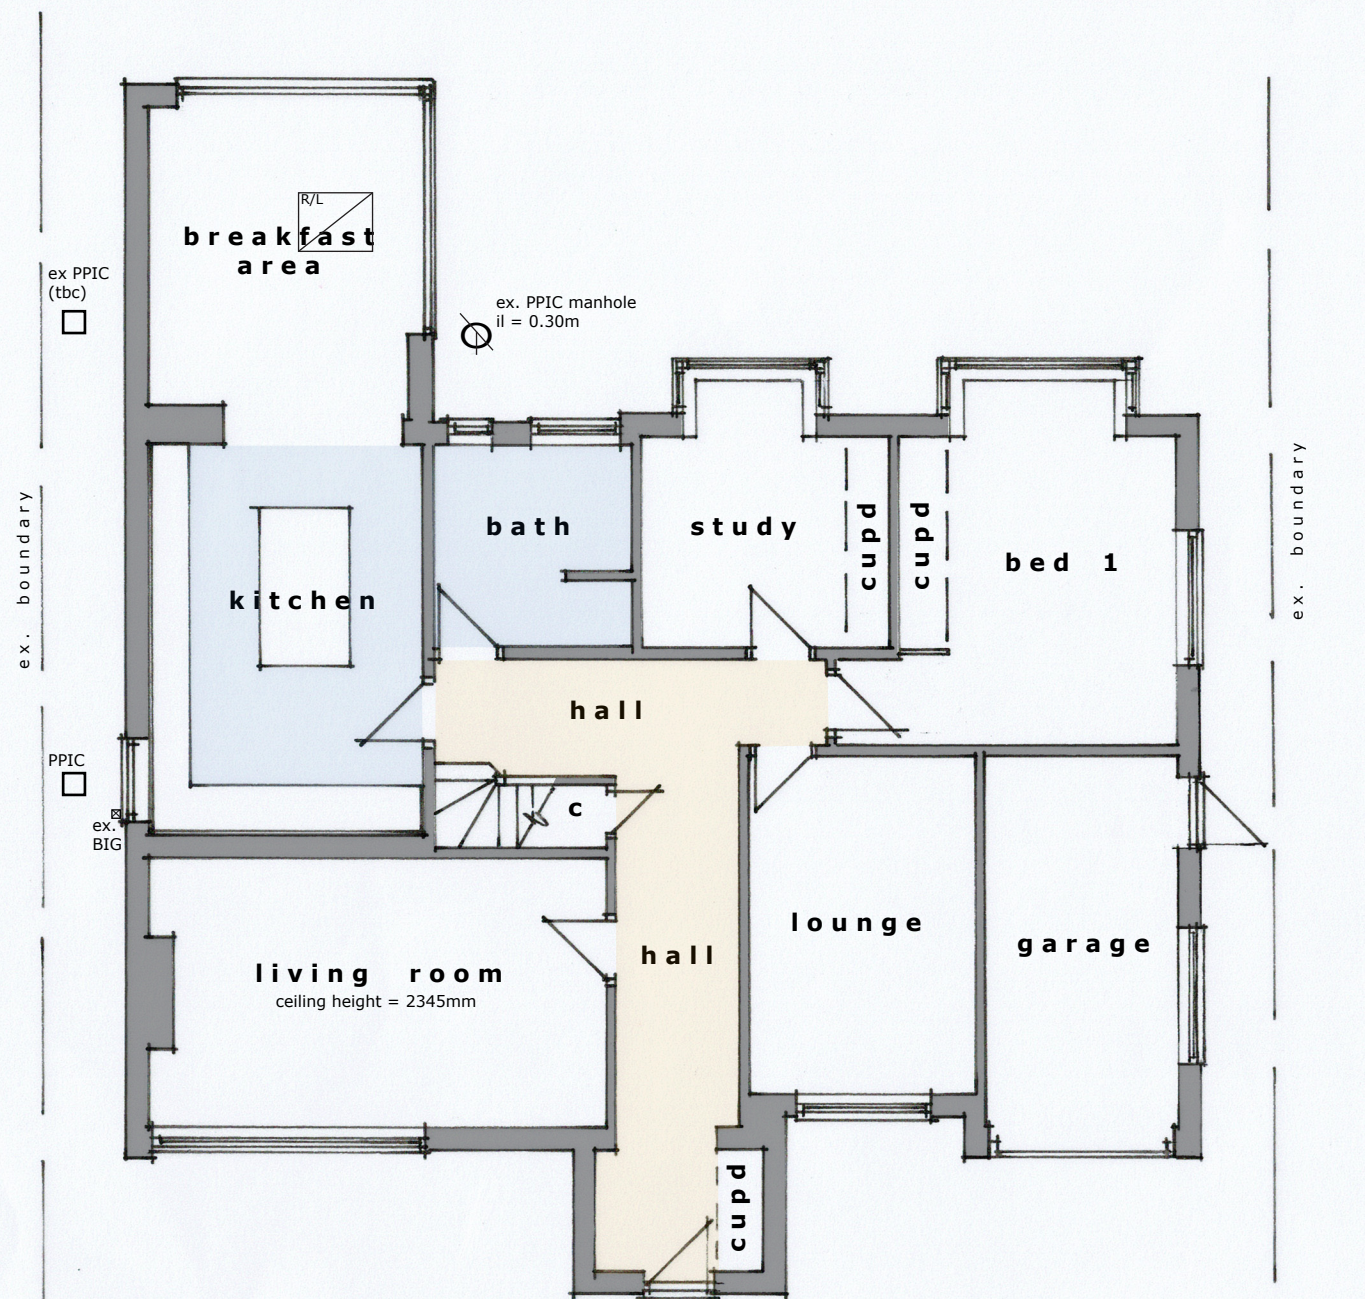


GROUND FLOOR PLAN 1:100 @ A3 / 1:50 @ A1




B confirmation of balustrading to 1st floor landing 27/7/26
A confirmation of velux rooflights and positions 23/7/27
REVISIONS

4 HUDSON DRIVE, RUSTINGTON
Existing 01B
June 2026

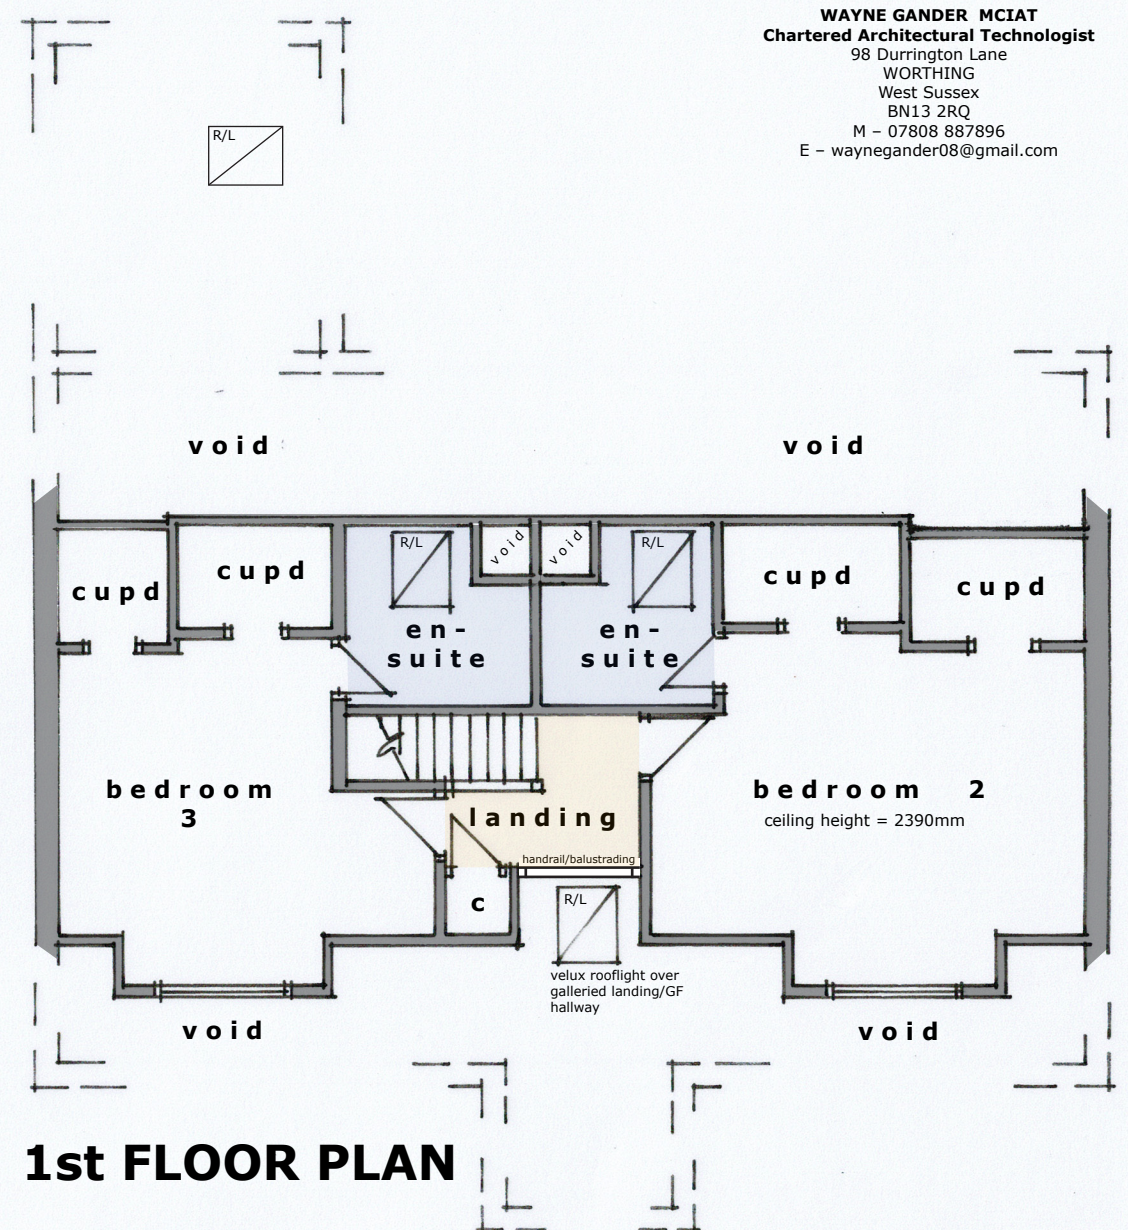

ROOF PLAN 1:200

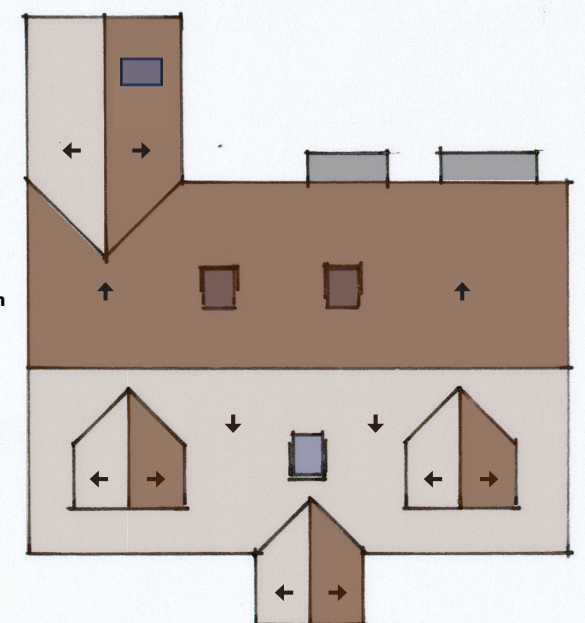

WAYNE GANDER MCIAT
Chartered Architectural Technologist
98 Durrington Lane
WORTHING
West Sussex
BN13 2RQ
M - 07808 887896
E - waynegander08@gmail.com