




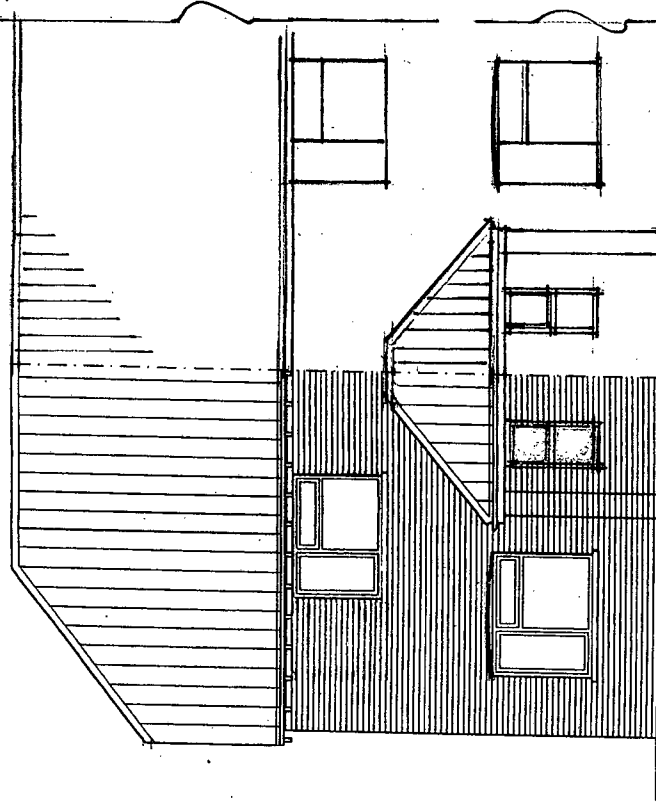


SOUTH ELEVATION

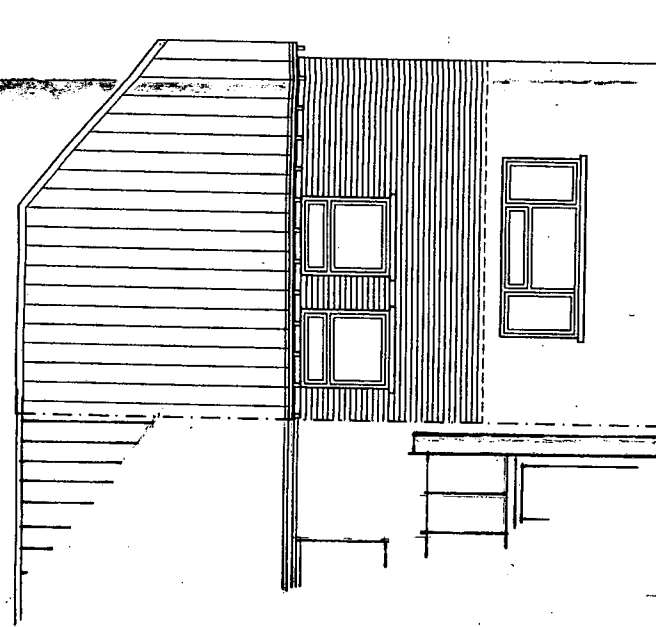


NORTH ELEVATION

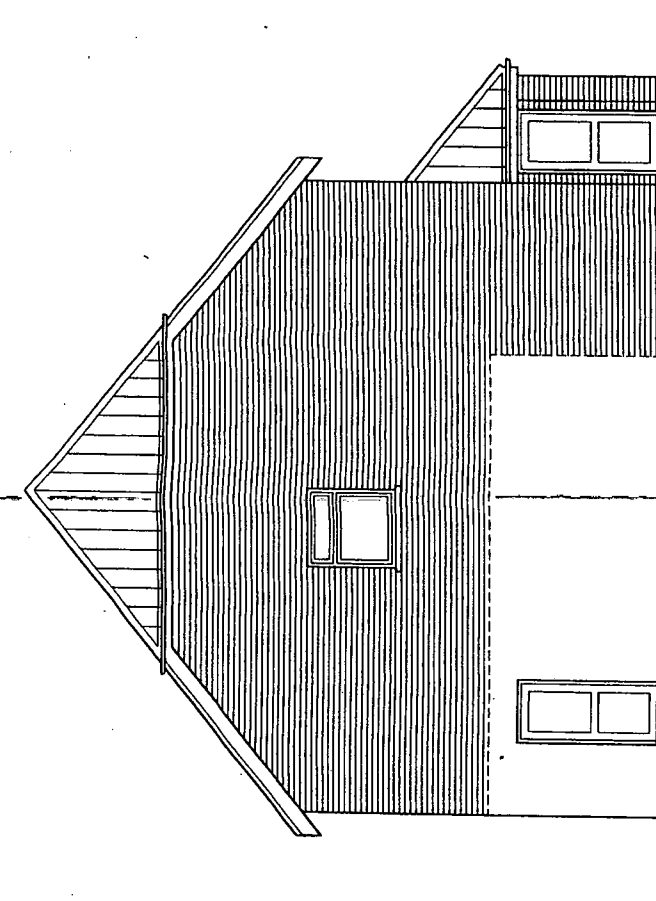


WEST ELEVATION

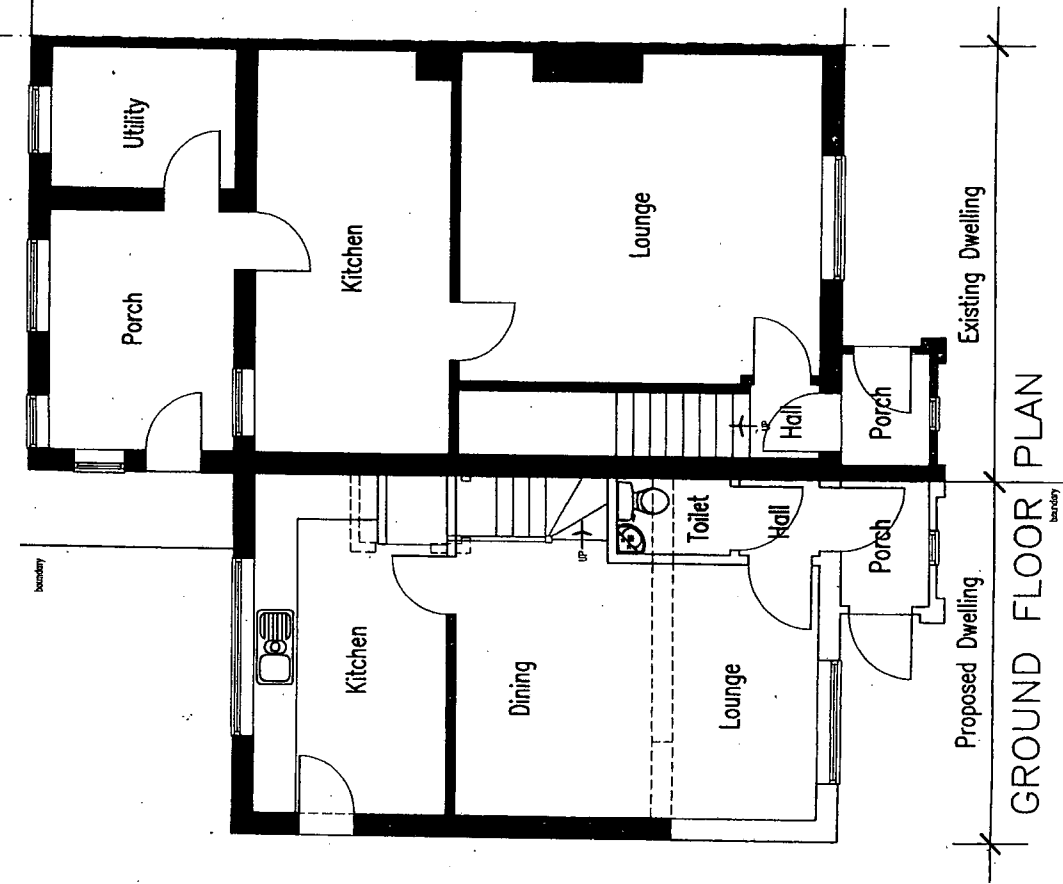

GROUND FLOOR PLAN

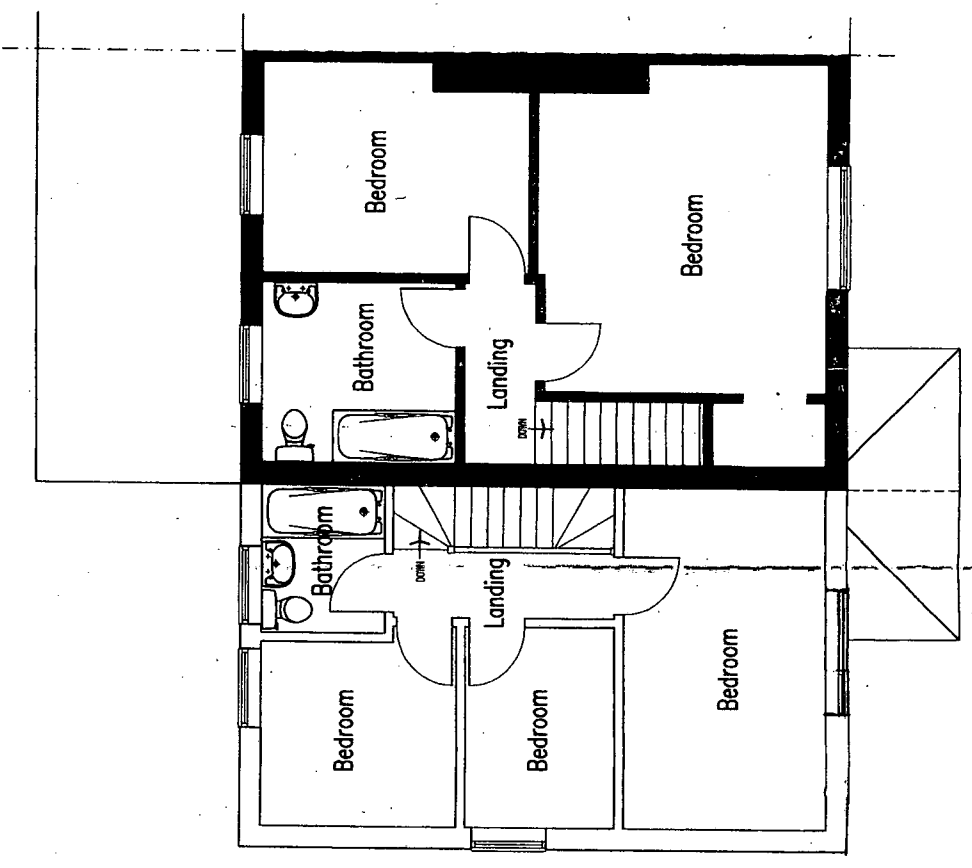

FIRST FLOOR PLAN

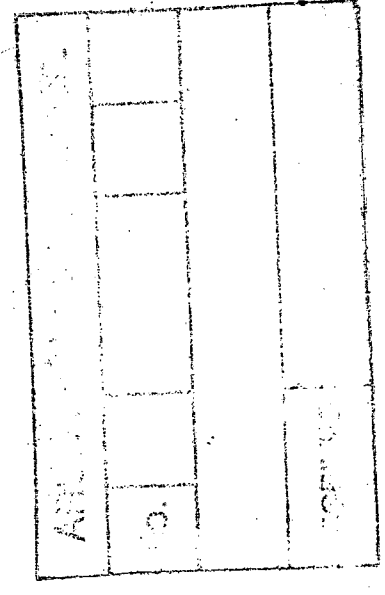

ERECTION OF TWO STOREY DWELLING
ON LAND ADJOINING 62 WORTHING ROAD
RUSTINGTON WEST SUSSEX
GROUND AND FIRST FLOOR PLANS
SCALE 1:100.

The contractor should check all dimensions on site.
It is the contractors responsibility to ensure that all works are
in compliance with the current requirements of the statutory regulations.