
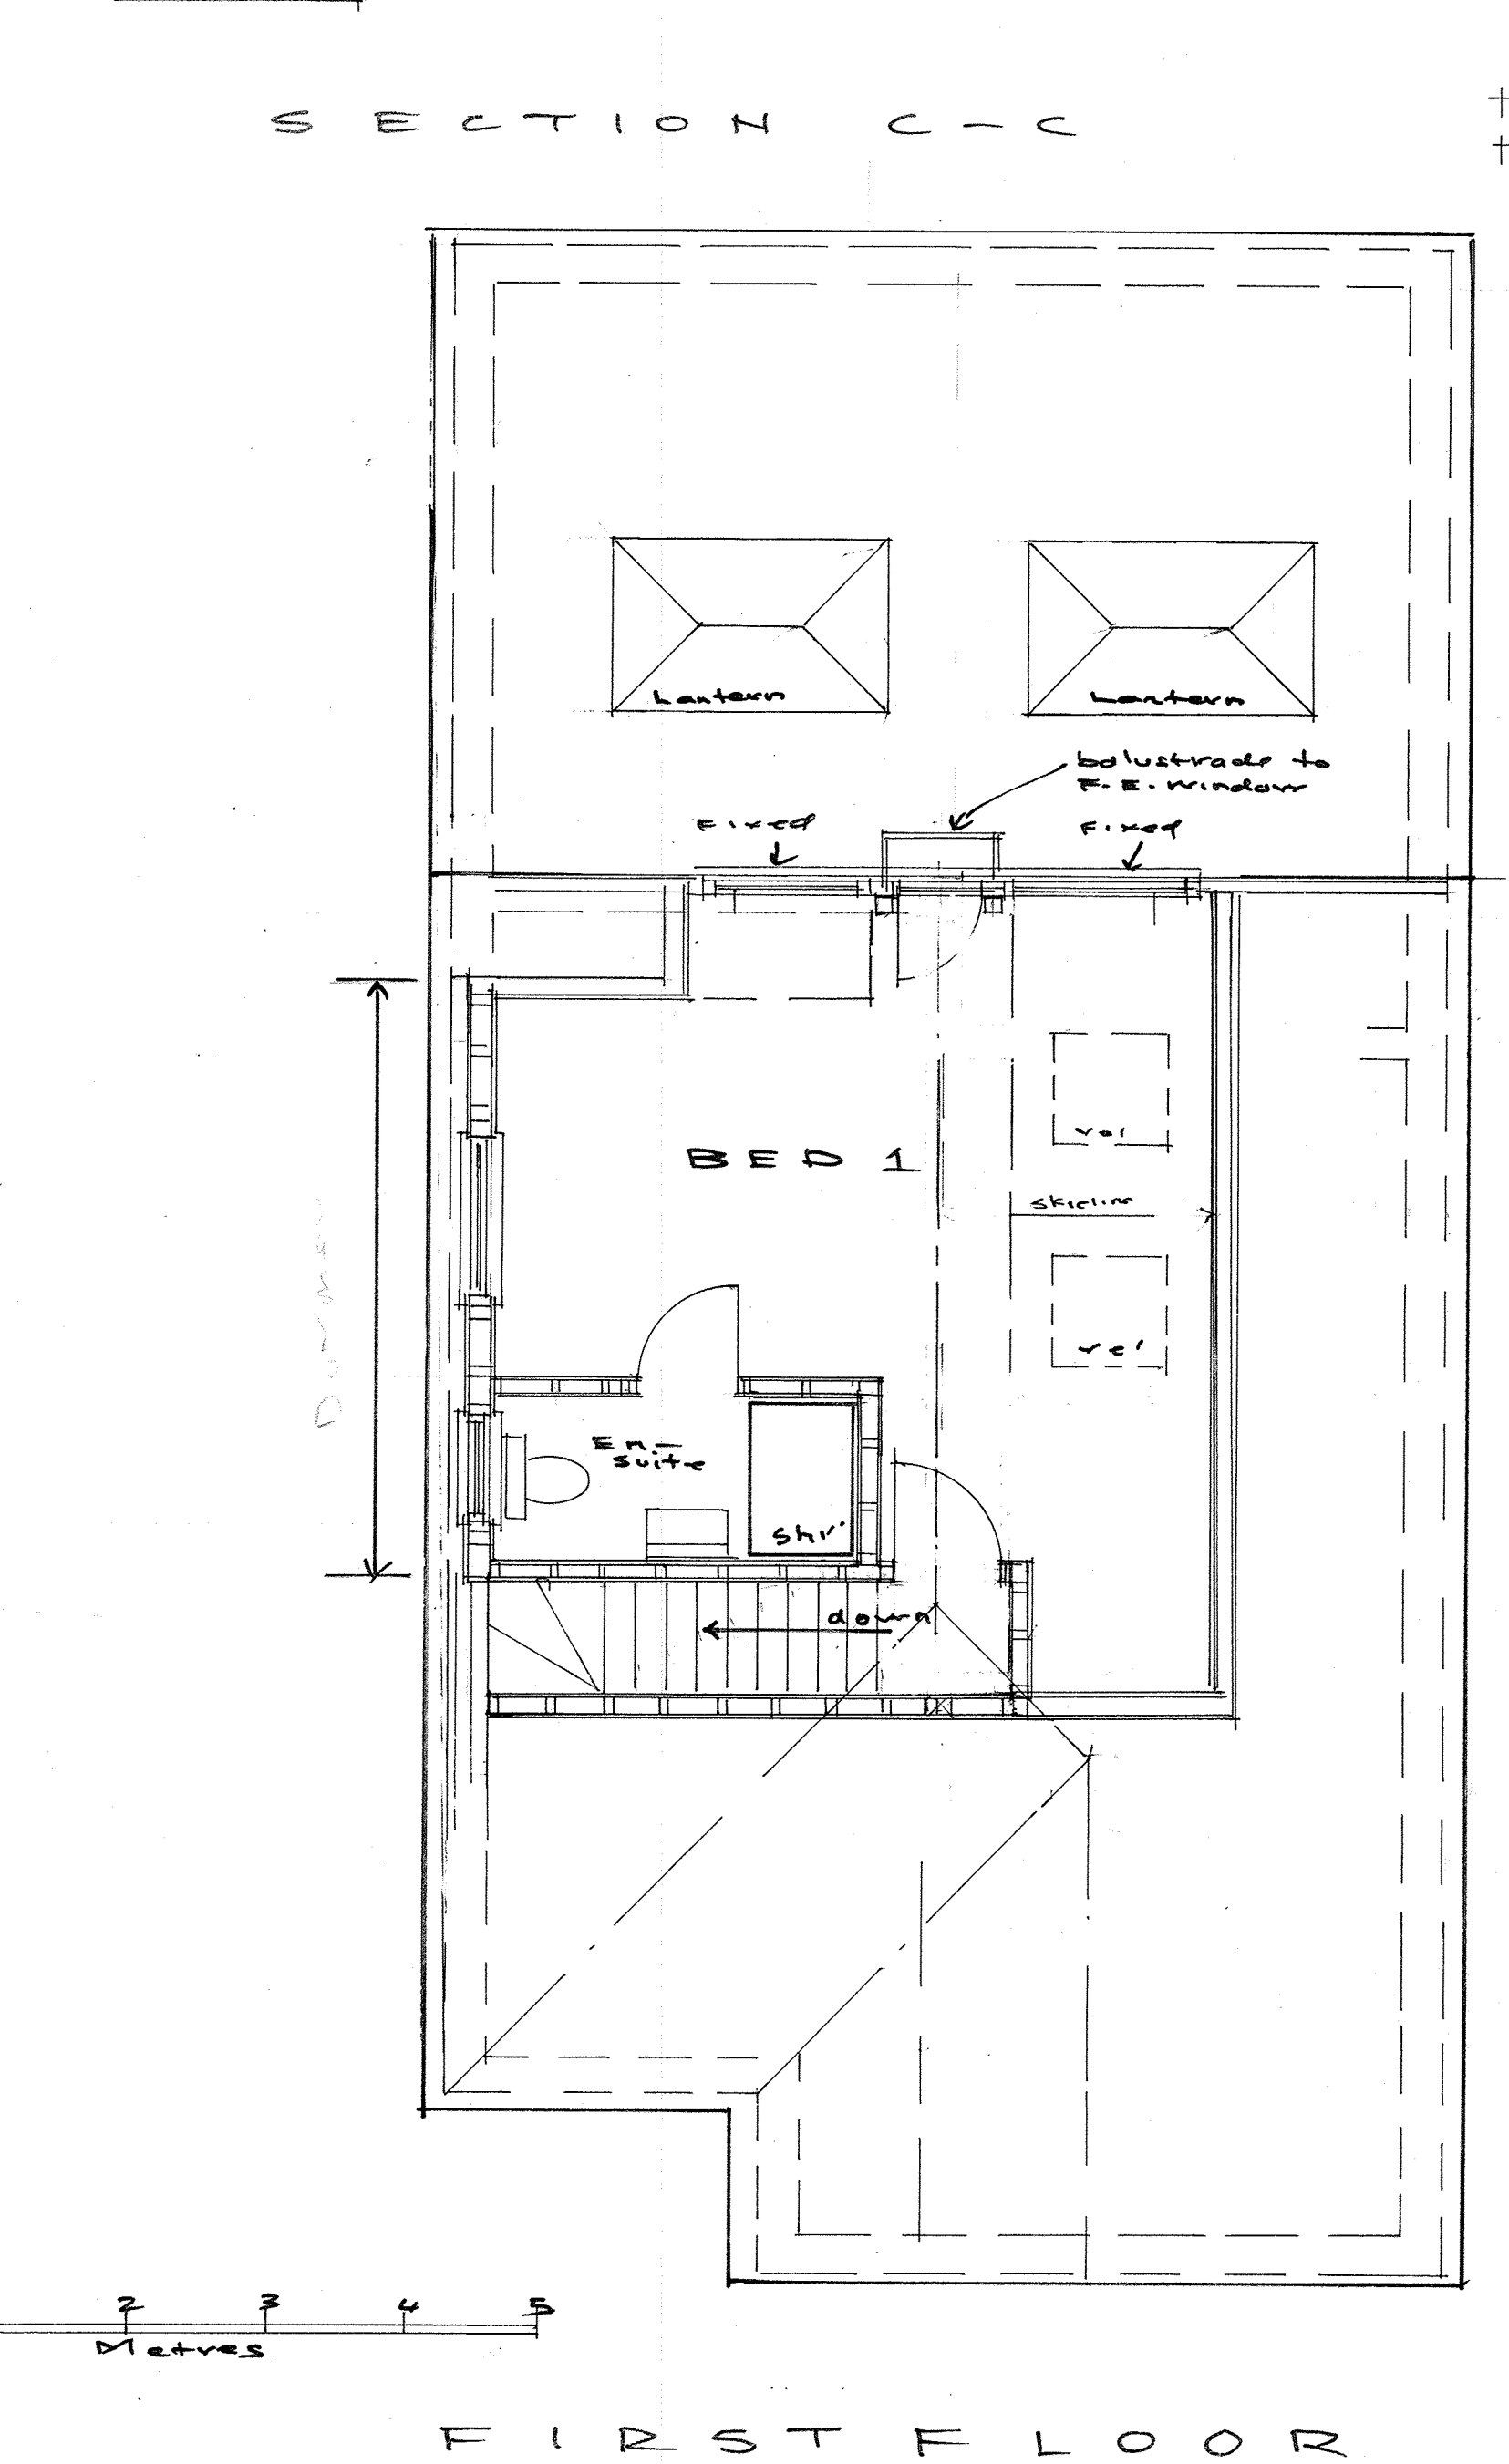
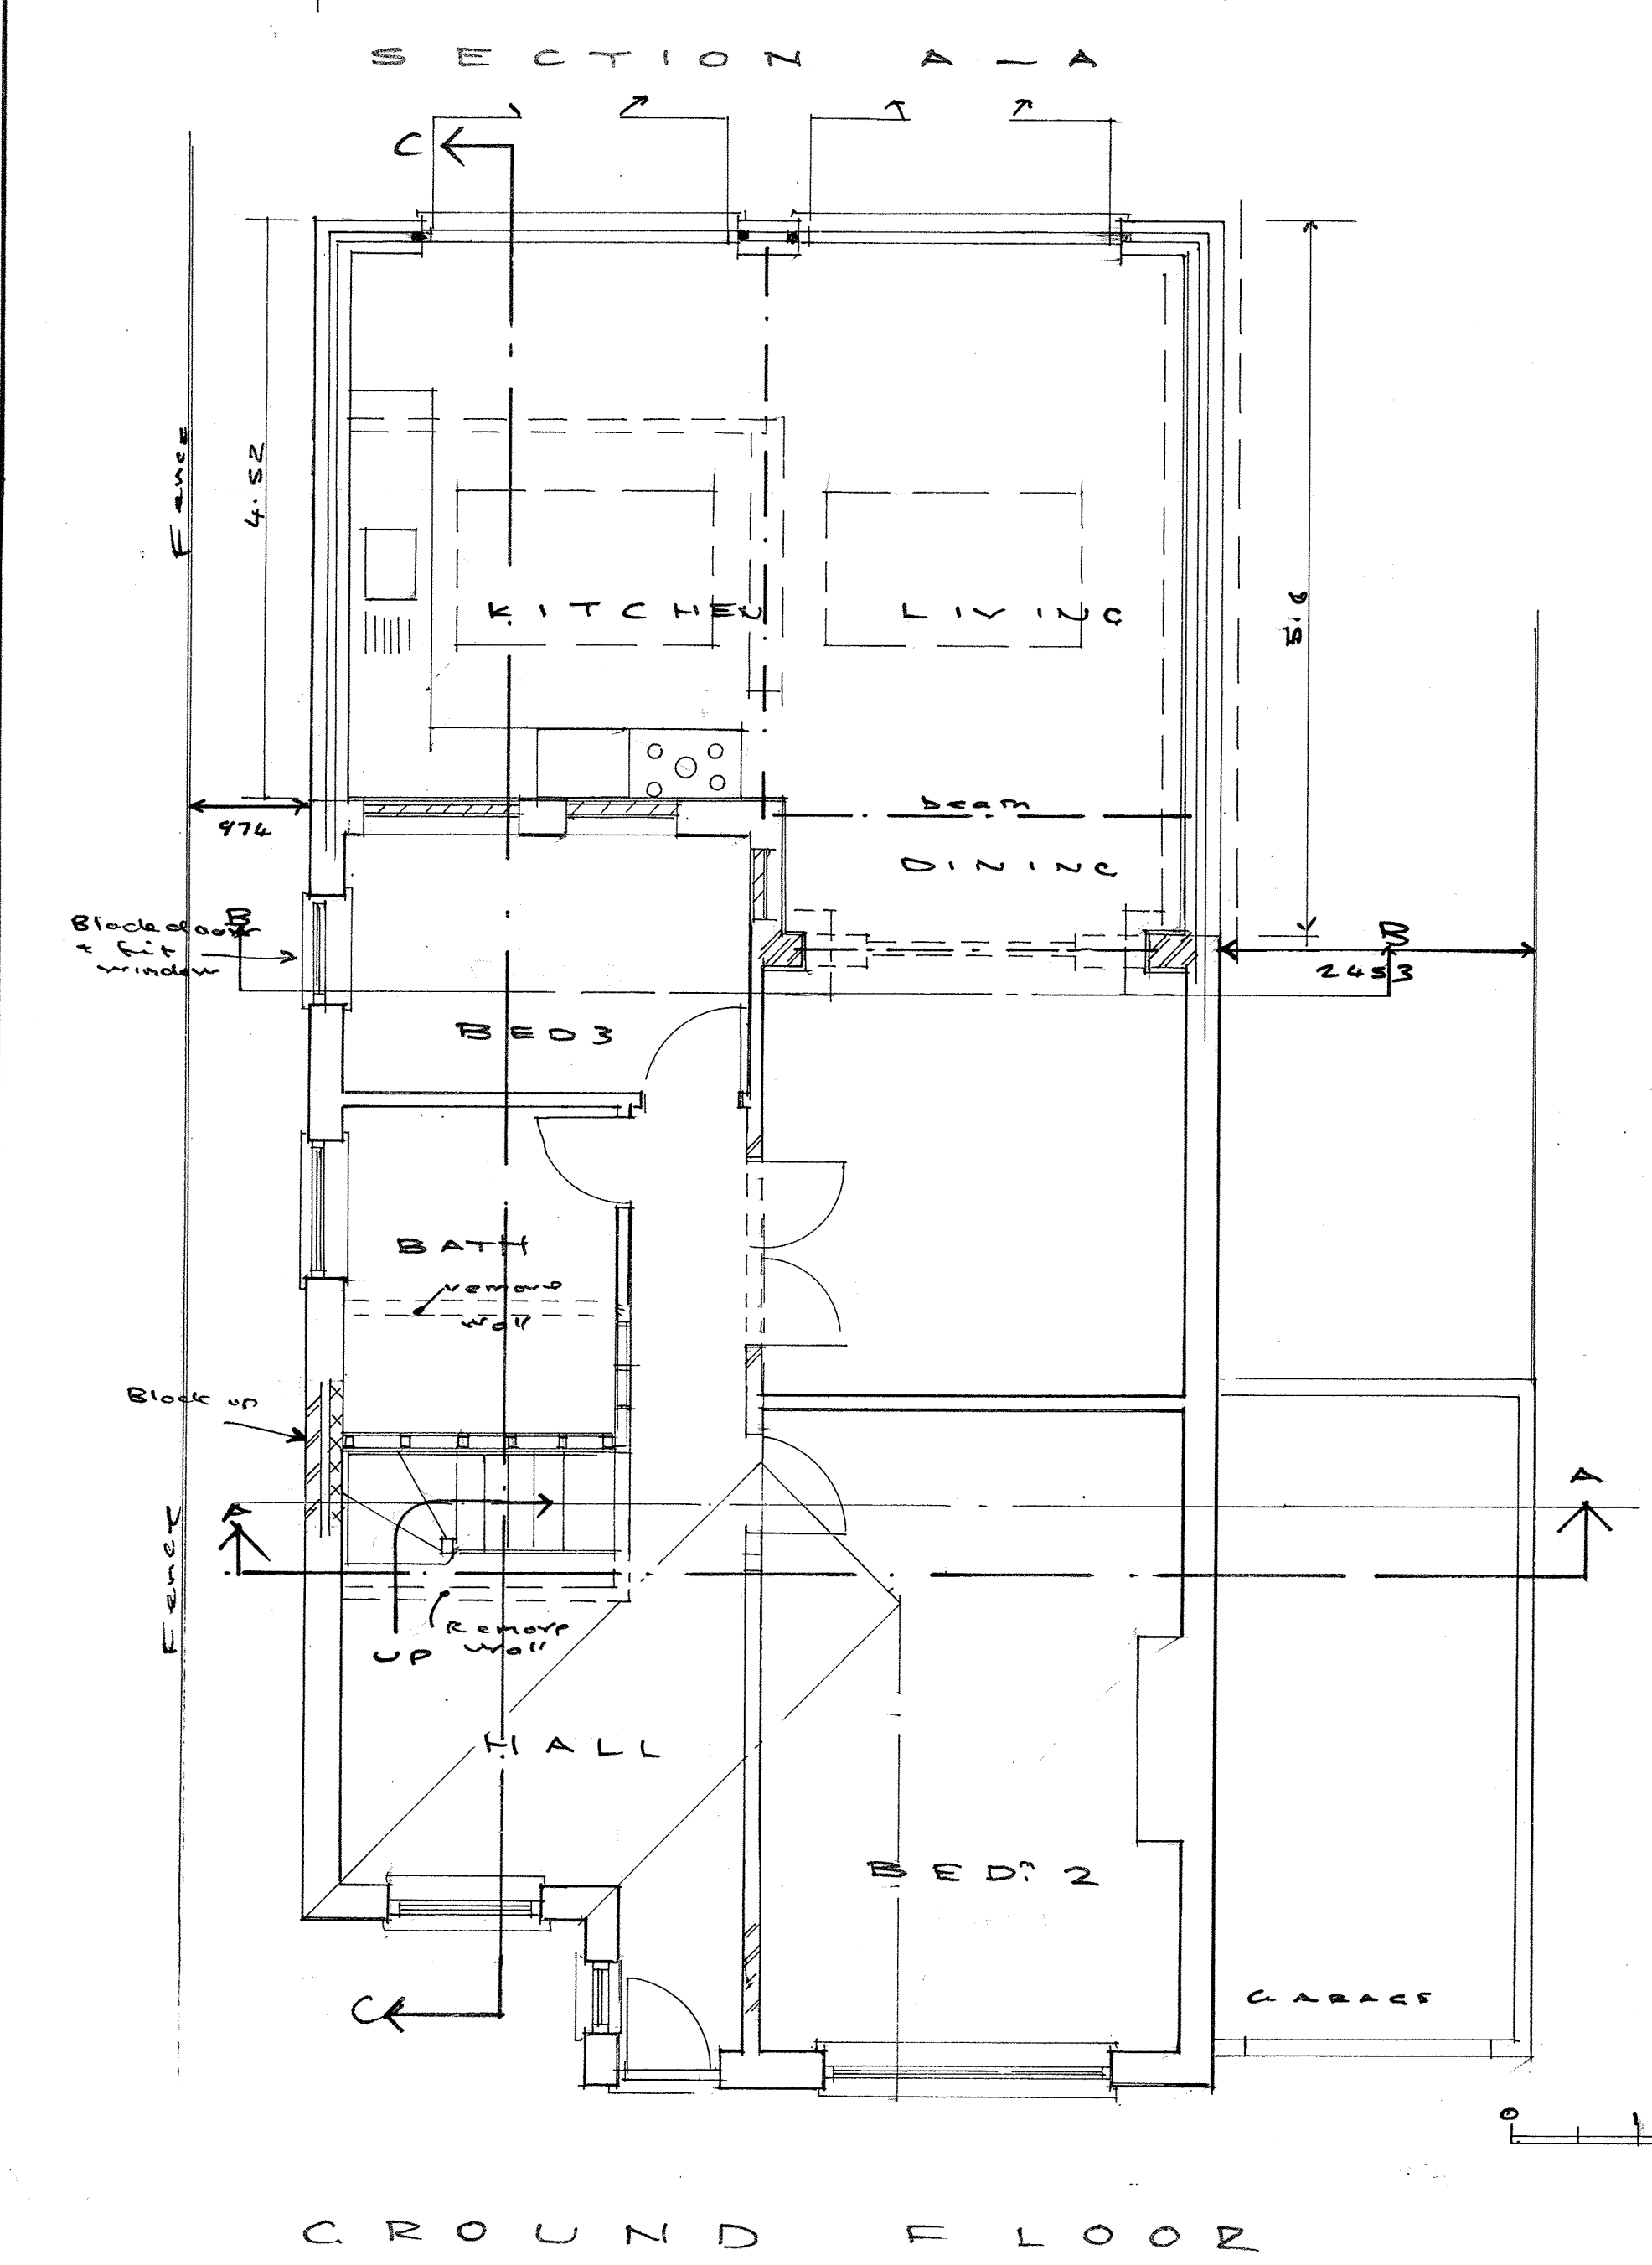


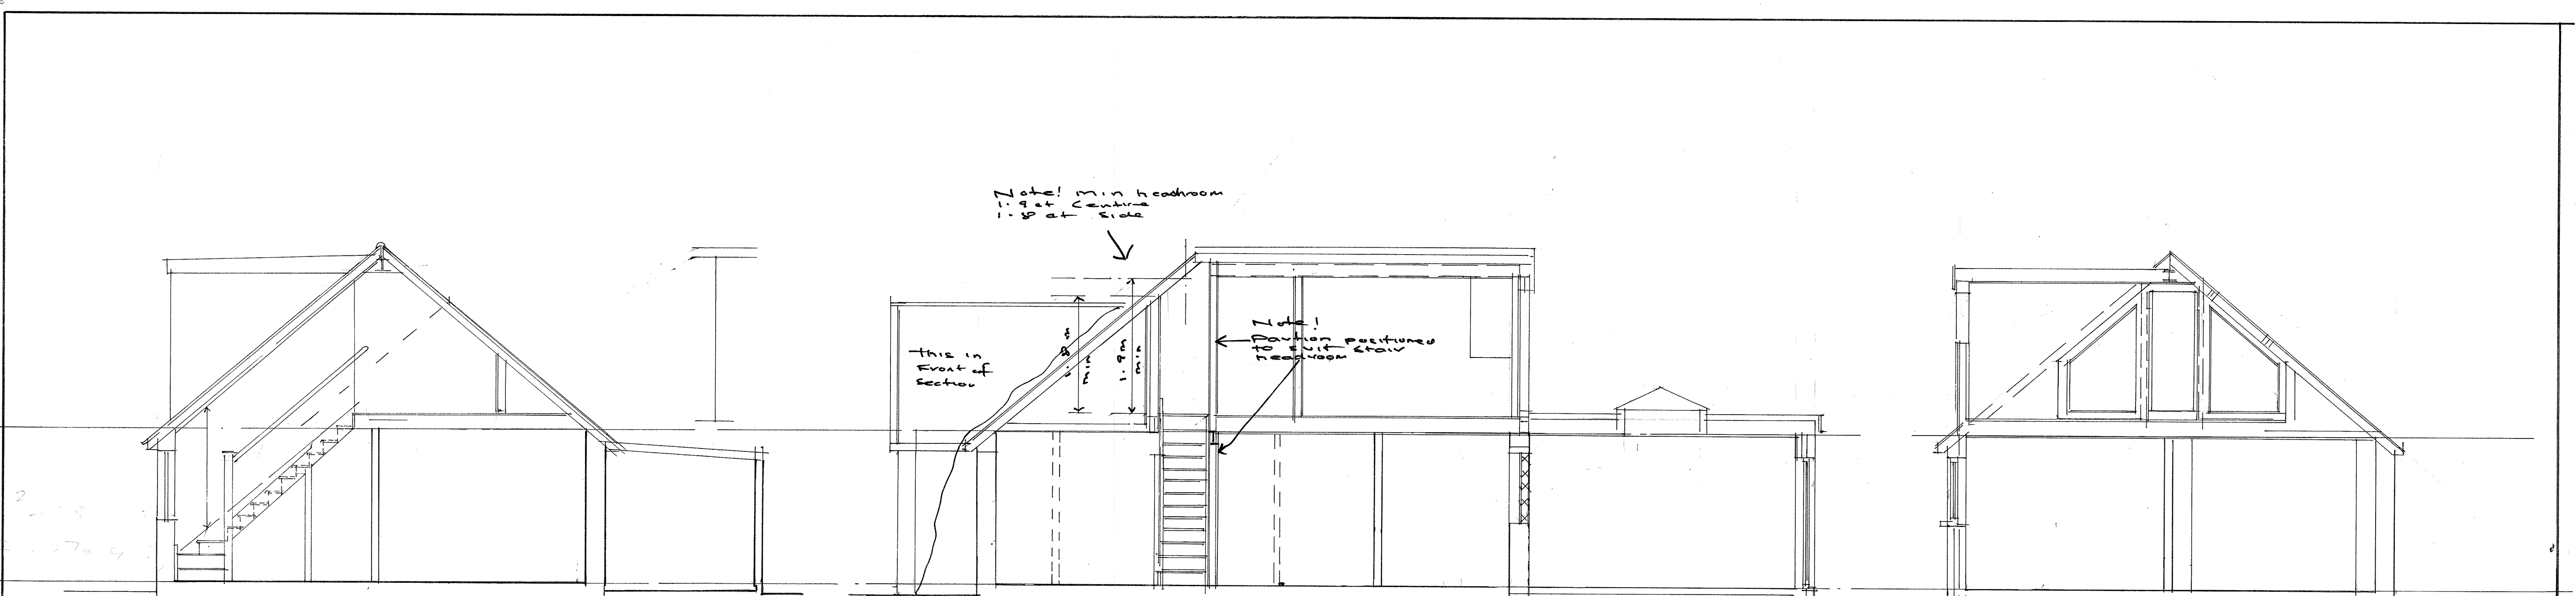

Plans and Sections as proposed			
PROJECT: Proposed rear Extension, and Loft Conversion 26 Tennyson Avenue, Rustington West Sussex BN16 2PH		PHILIP J CLAY ARCHITECTURAL DESIGN TELEPHONE -01903 815889	
CLIENTS: Mr and Mrs D. Nikijuluw	Scale & plan size 1:50 at A1 1:100 at A3	DWG. NO. 2277 - 1	P. J. Clay Apr. 2021