



General Notes:

Do not scale dimensions from this drawing, unless for Planning purposes.

The Contractor is responsible for checking all dimensions on site prior to commencement of the works.


This drawing is to be read in conjunction with the specification.

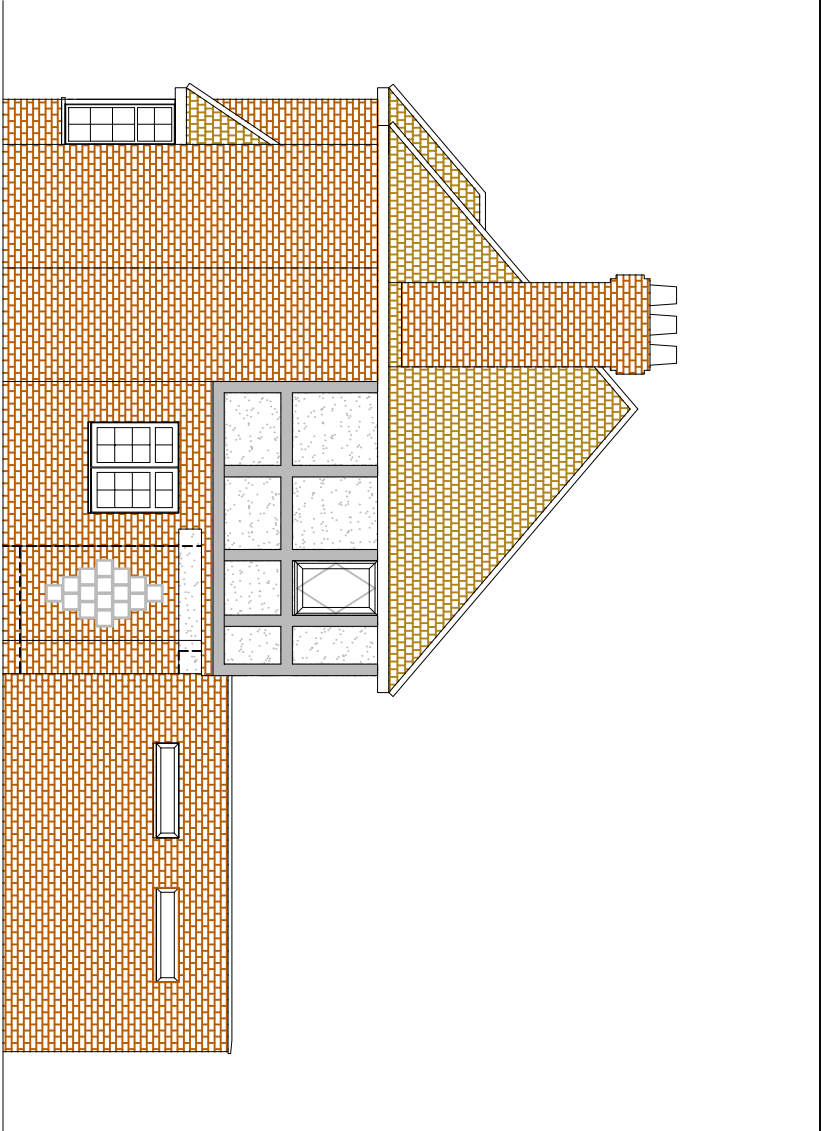

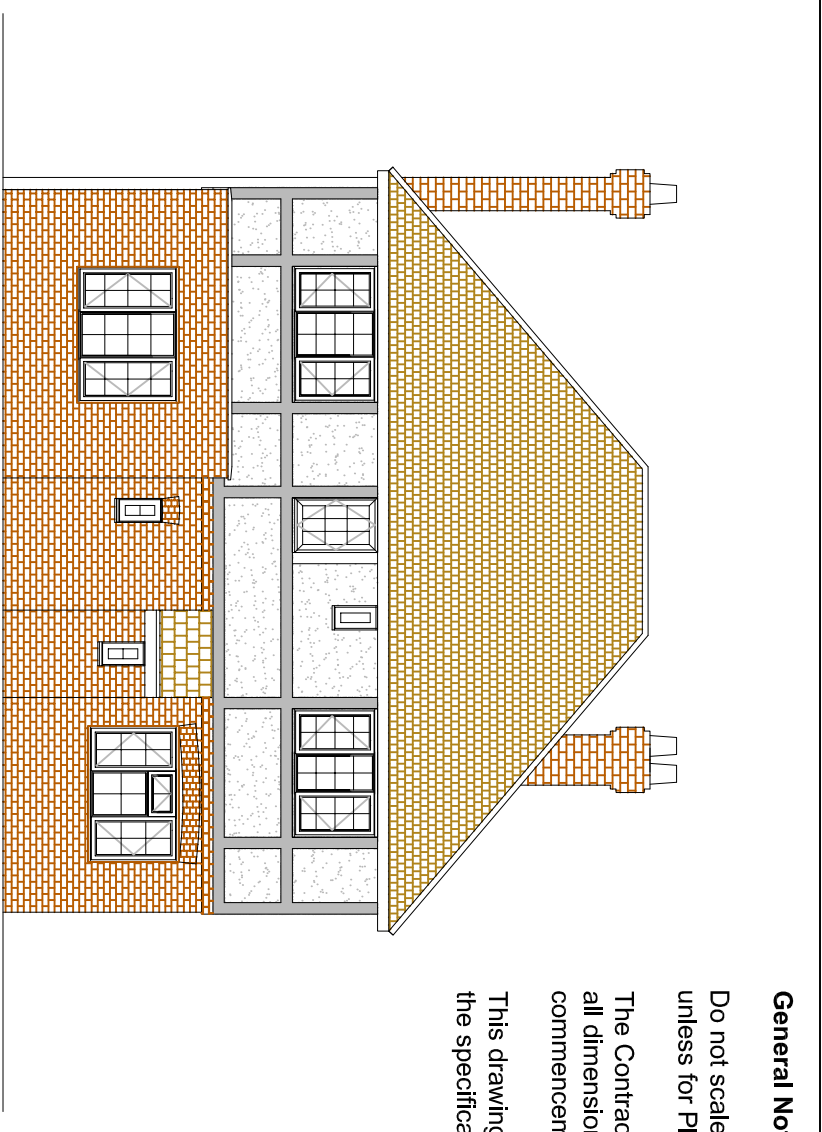

PROPOSED SOUTH ELEVATION.

PROPOSED EAST ELEVATION.

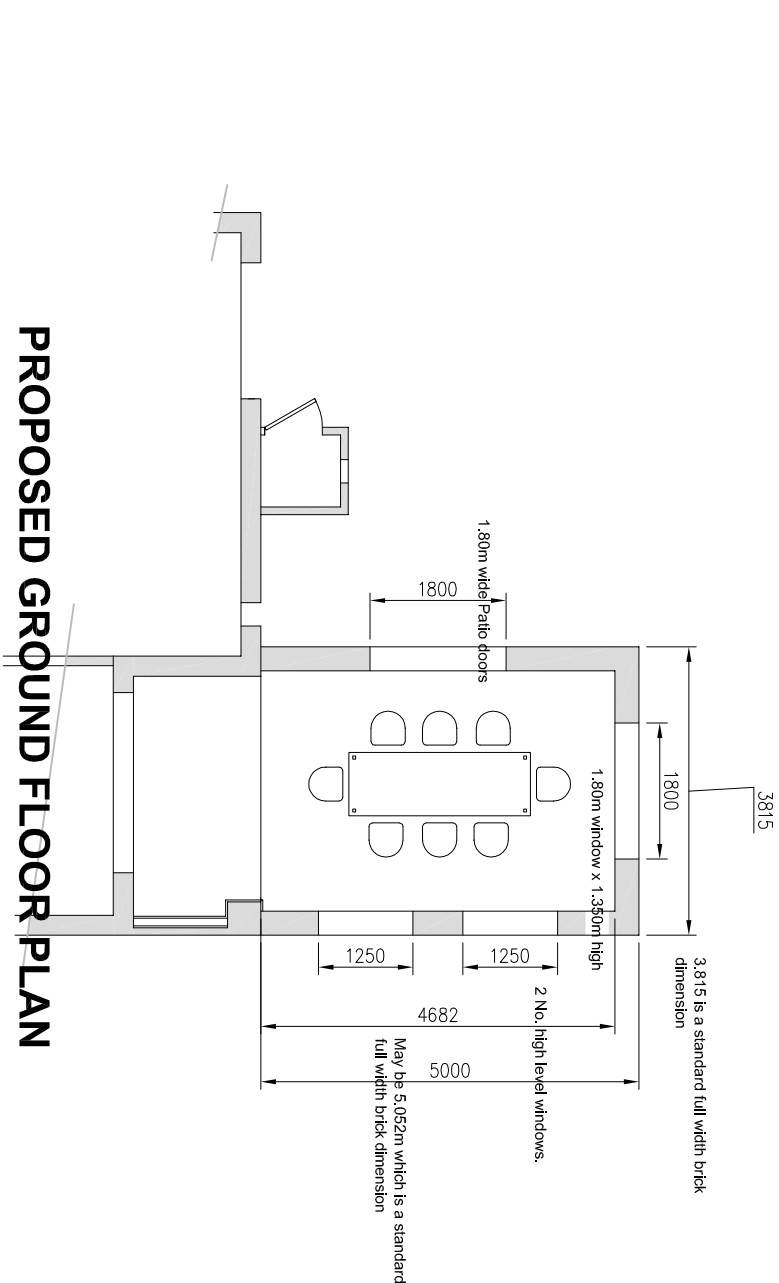

PROPOSED GROUND FLOOR PLAN

Brian Elstone Surveying Services Ltd Brian Elstone, MCIQB, IMapS, FCABE Building Surveyor and Architectural Consultant CDM Consultant 4 Heme Court, Station Road, Rustington, West Sussex, BN16 3BQ Phone: 01903 784884, Mobile: 07710 593021. Email: brian@elstone.biz Client: Mr & Mrs M Lawson 25 Hawley Road, Rustington Project: Rear Extension Drawing Title: Proposed Floor Plan and Elevations			Revision Date Description	
			Scale: Date: Drawn By:	
			1:100 22.04.2019 BE	
Drawing Number: 1324/003			Revision: -	
Issued 14-05-2019				