



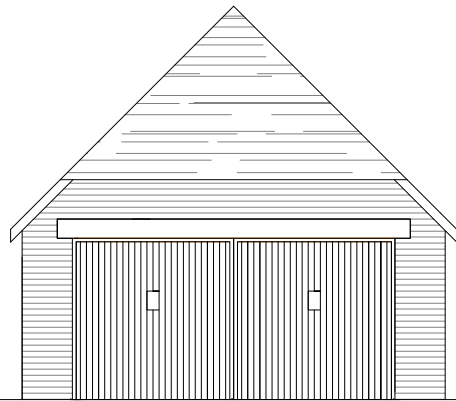

FRONT ELEVATION (WEST)

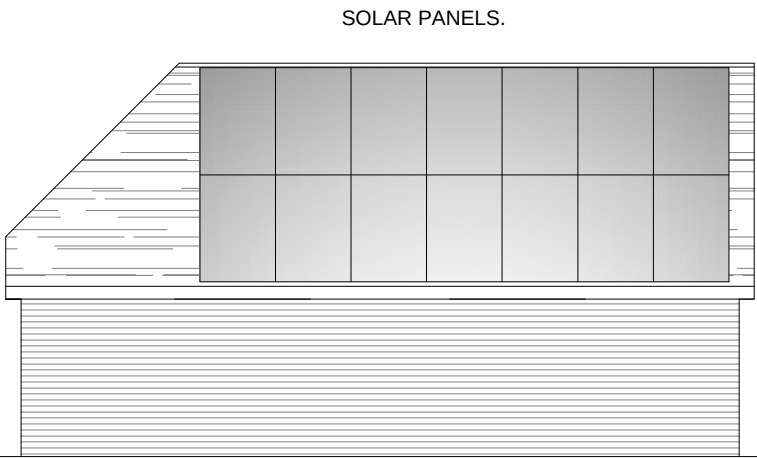

SIDE ELEVATION (SOUTH)




REAR ELEVATION (EAST)



SIDE ELEVATION (NORTH)

MATERIALS:-  
 ROOF - PITCHED AND COVERED WITH SLATES.  
 WINDOWS AND DOORS - UPVC OR ALUMINIUM DOUBLE GLAZED.  
 WALLS - FACED BRICK TO MATCH EXISTING, WITH TILE HANGING TO GABLE END.

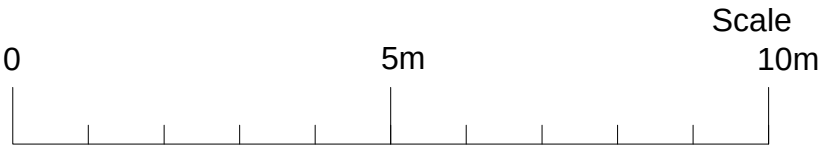

**Michael Pearce & Associates Ltd**  
**Chartered Surveyors - Architectural Consultants**

**Tel 01903 786839**  
**Mob 07812 195560**  
**e-mail:michael@mpa-surveyors.co.uk**

GARAGE EXTENSION  
 67 SEA AVENUE, RUSTINGTON

DRW NO 4 SCALE 1/100 (A3)  
 PROPOSED ELEVATIONS