



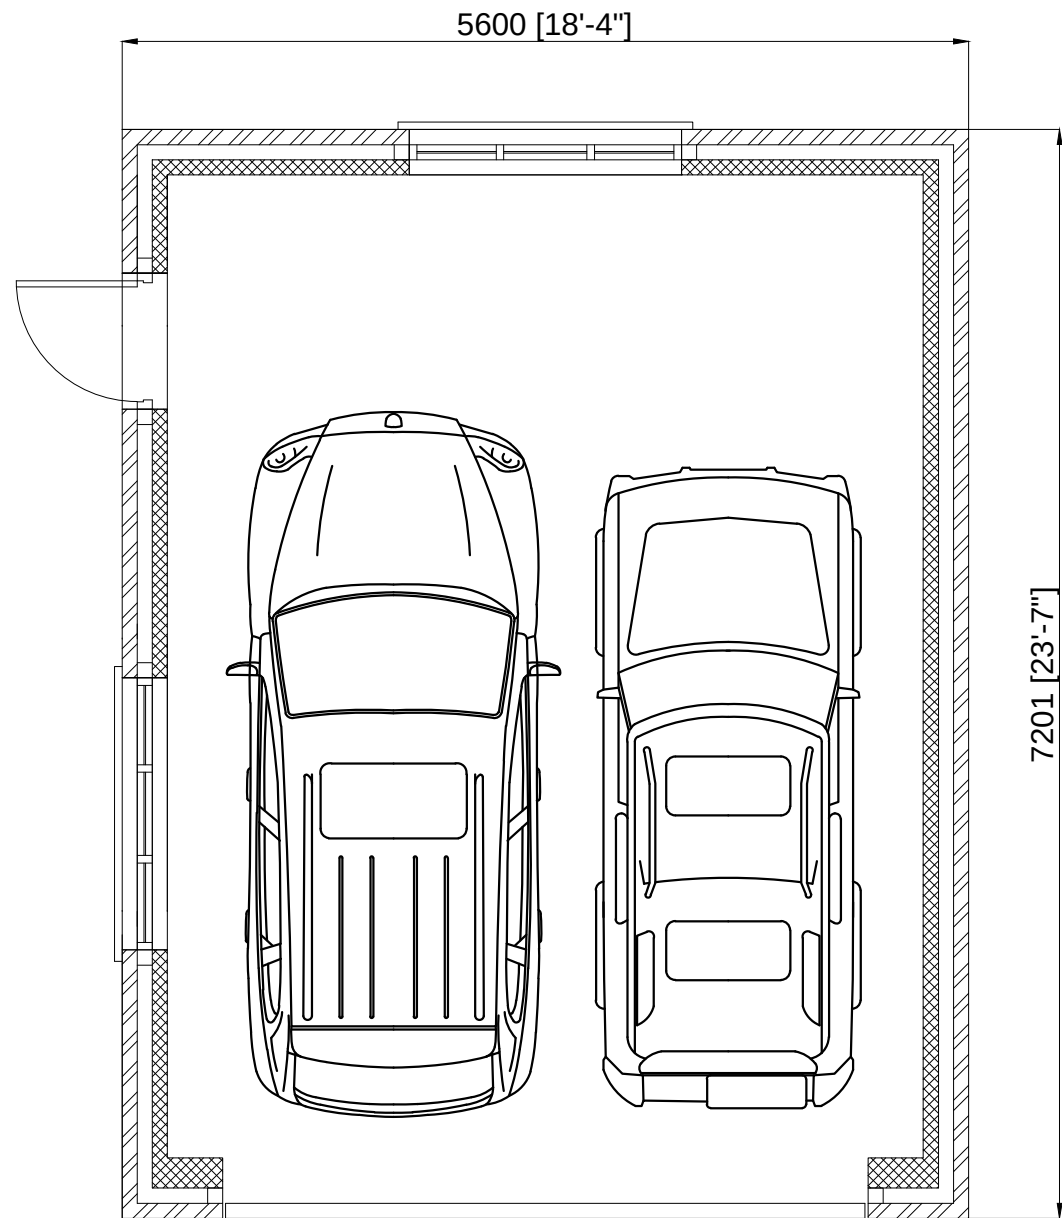

GROUND FLOOR PLAN

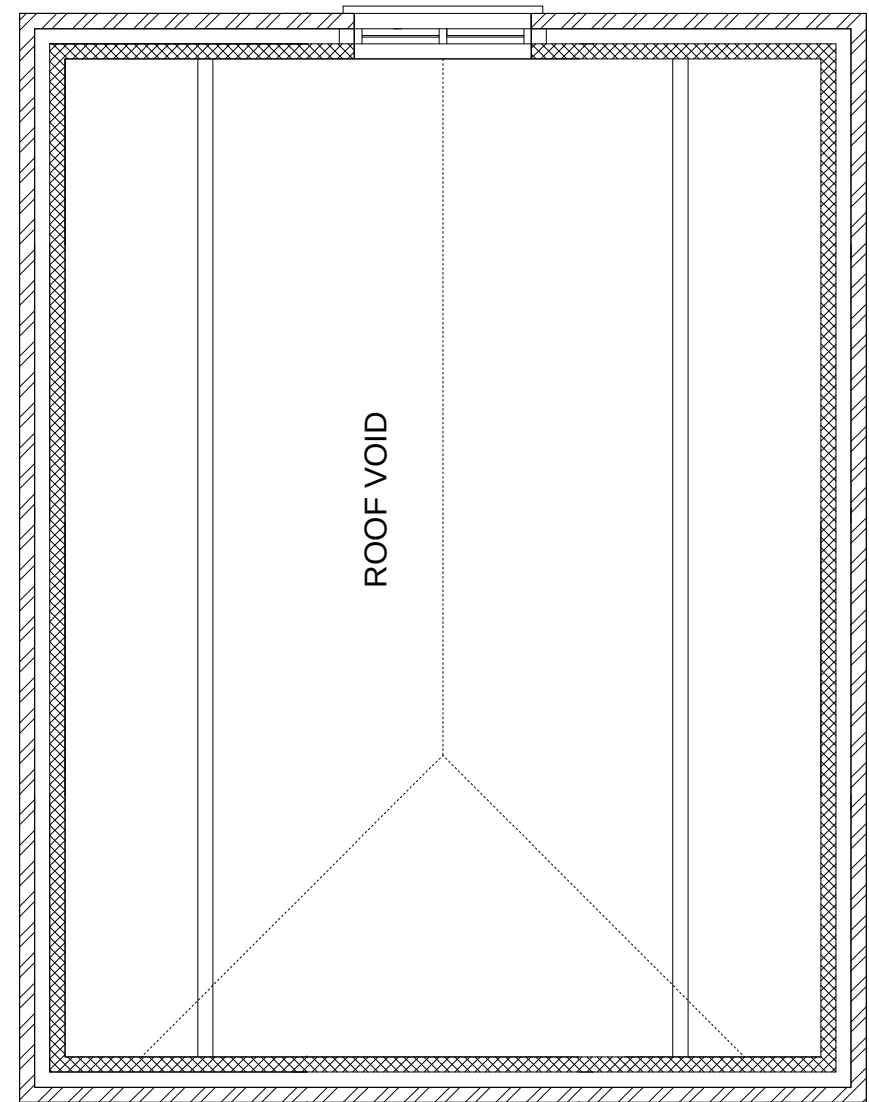

LOFT SPACE PLAN

Scale

0

5m



Michael Pearce & Associates Ltd
Chartered Surveyors - Architectural Consultants

Tel 01903 786839
Mob 07812 195560
e-mail:michael@mpa-surveyors.co.uk

GARAGE EXTENSION
67 SEA AVENUE, RUSTINGTON

DRW NO 1A SCALE 1/50 (A3)
PROPOSED FLOOR & LOFT PLAN