




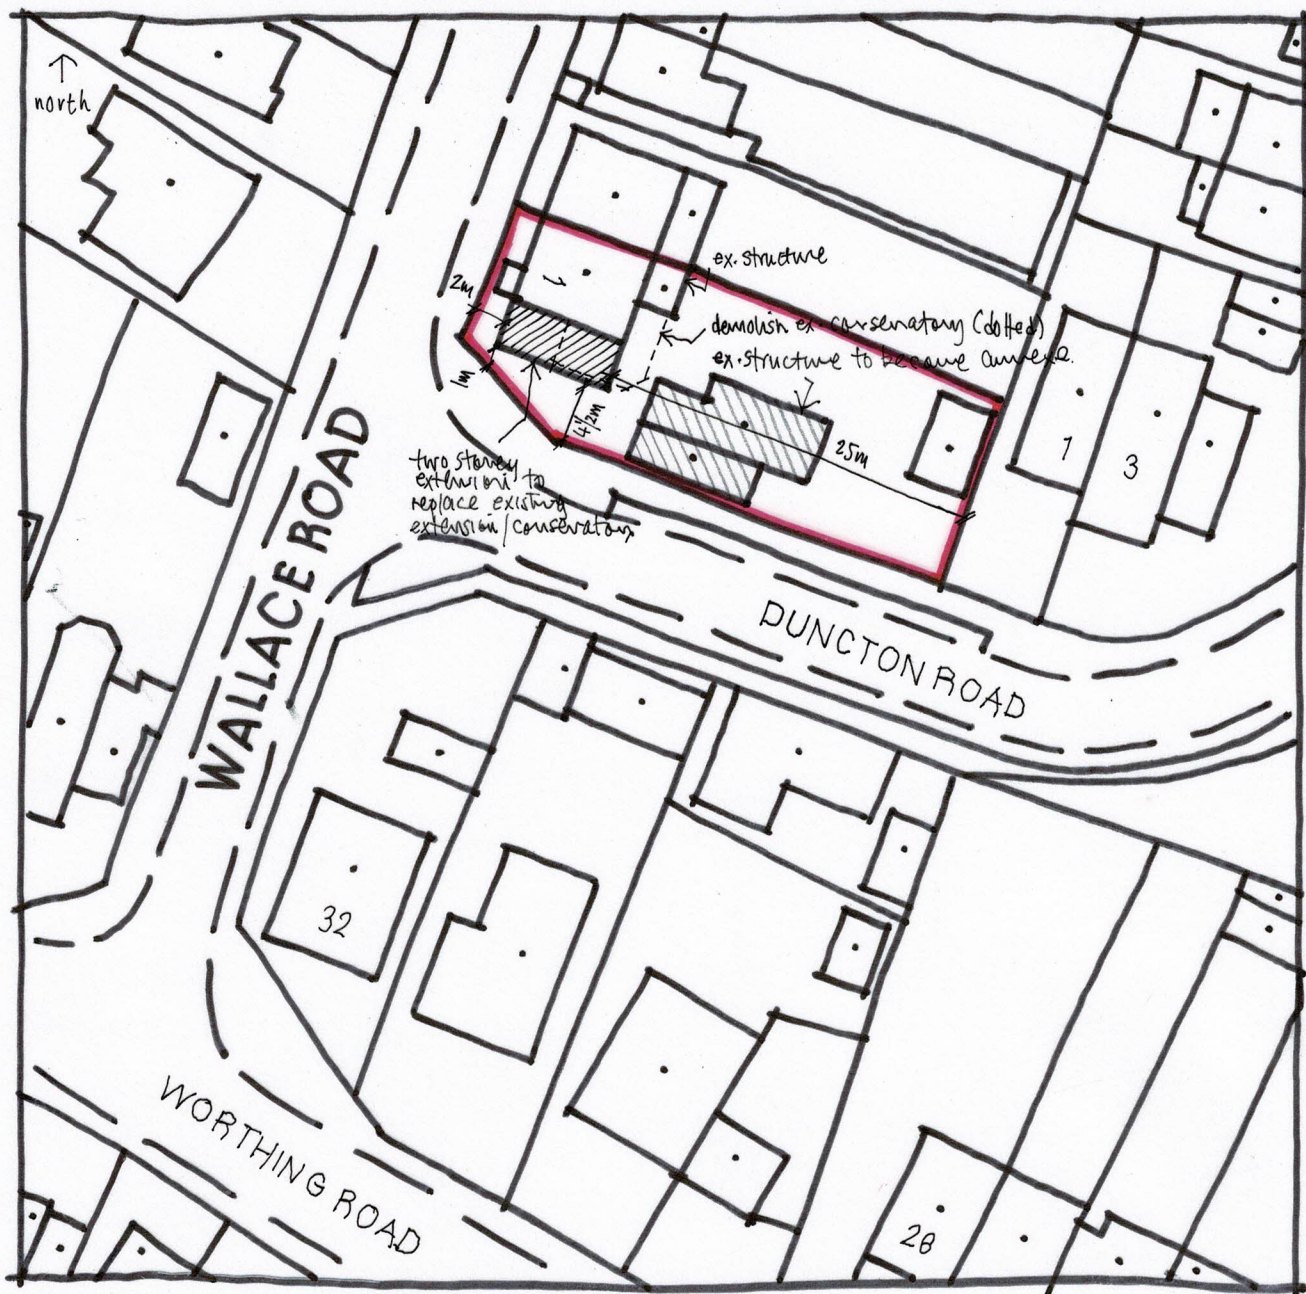

SITE PLAN 1:500 @ A4

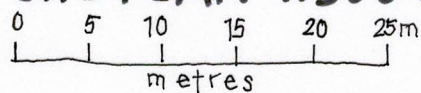

Wayne Gander MCIAT
Architectural Technologist
98 Durrington Lane, Worthing
West Sussex BN13 2RQ
E: waynegander08@gmail.com

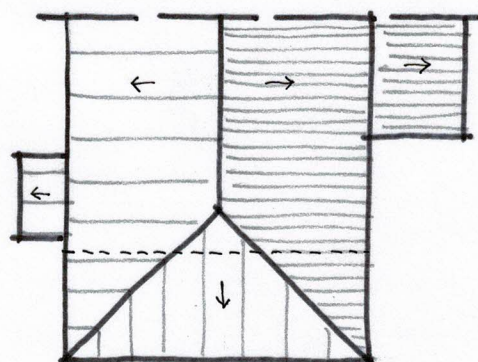

ROOF PLAN 1:200

1 WALLACE ROAD, RUSTINGTON