
ARUN DISTRICT COUNCIL R/111/21/HH

Wayne Gander MCIAT
Architectural Technologist
98 Durrington Lane, Worthing
West Sussex BN13 2RQ
E : waynegander08@gmail.com

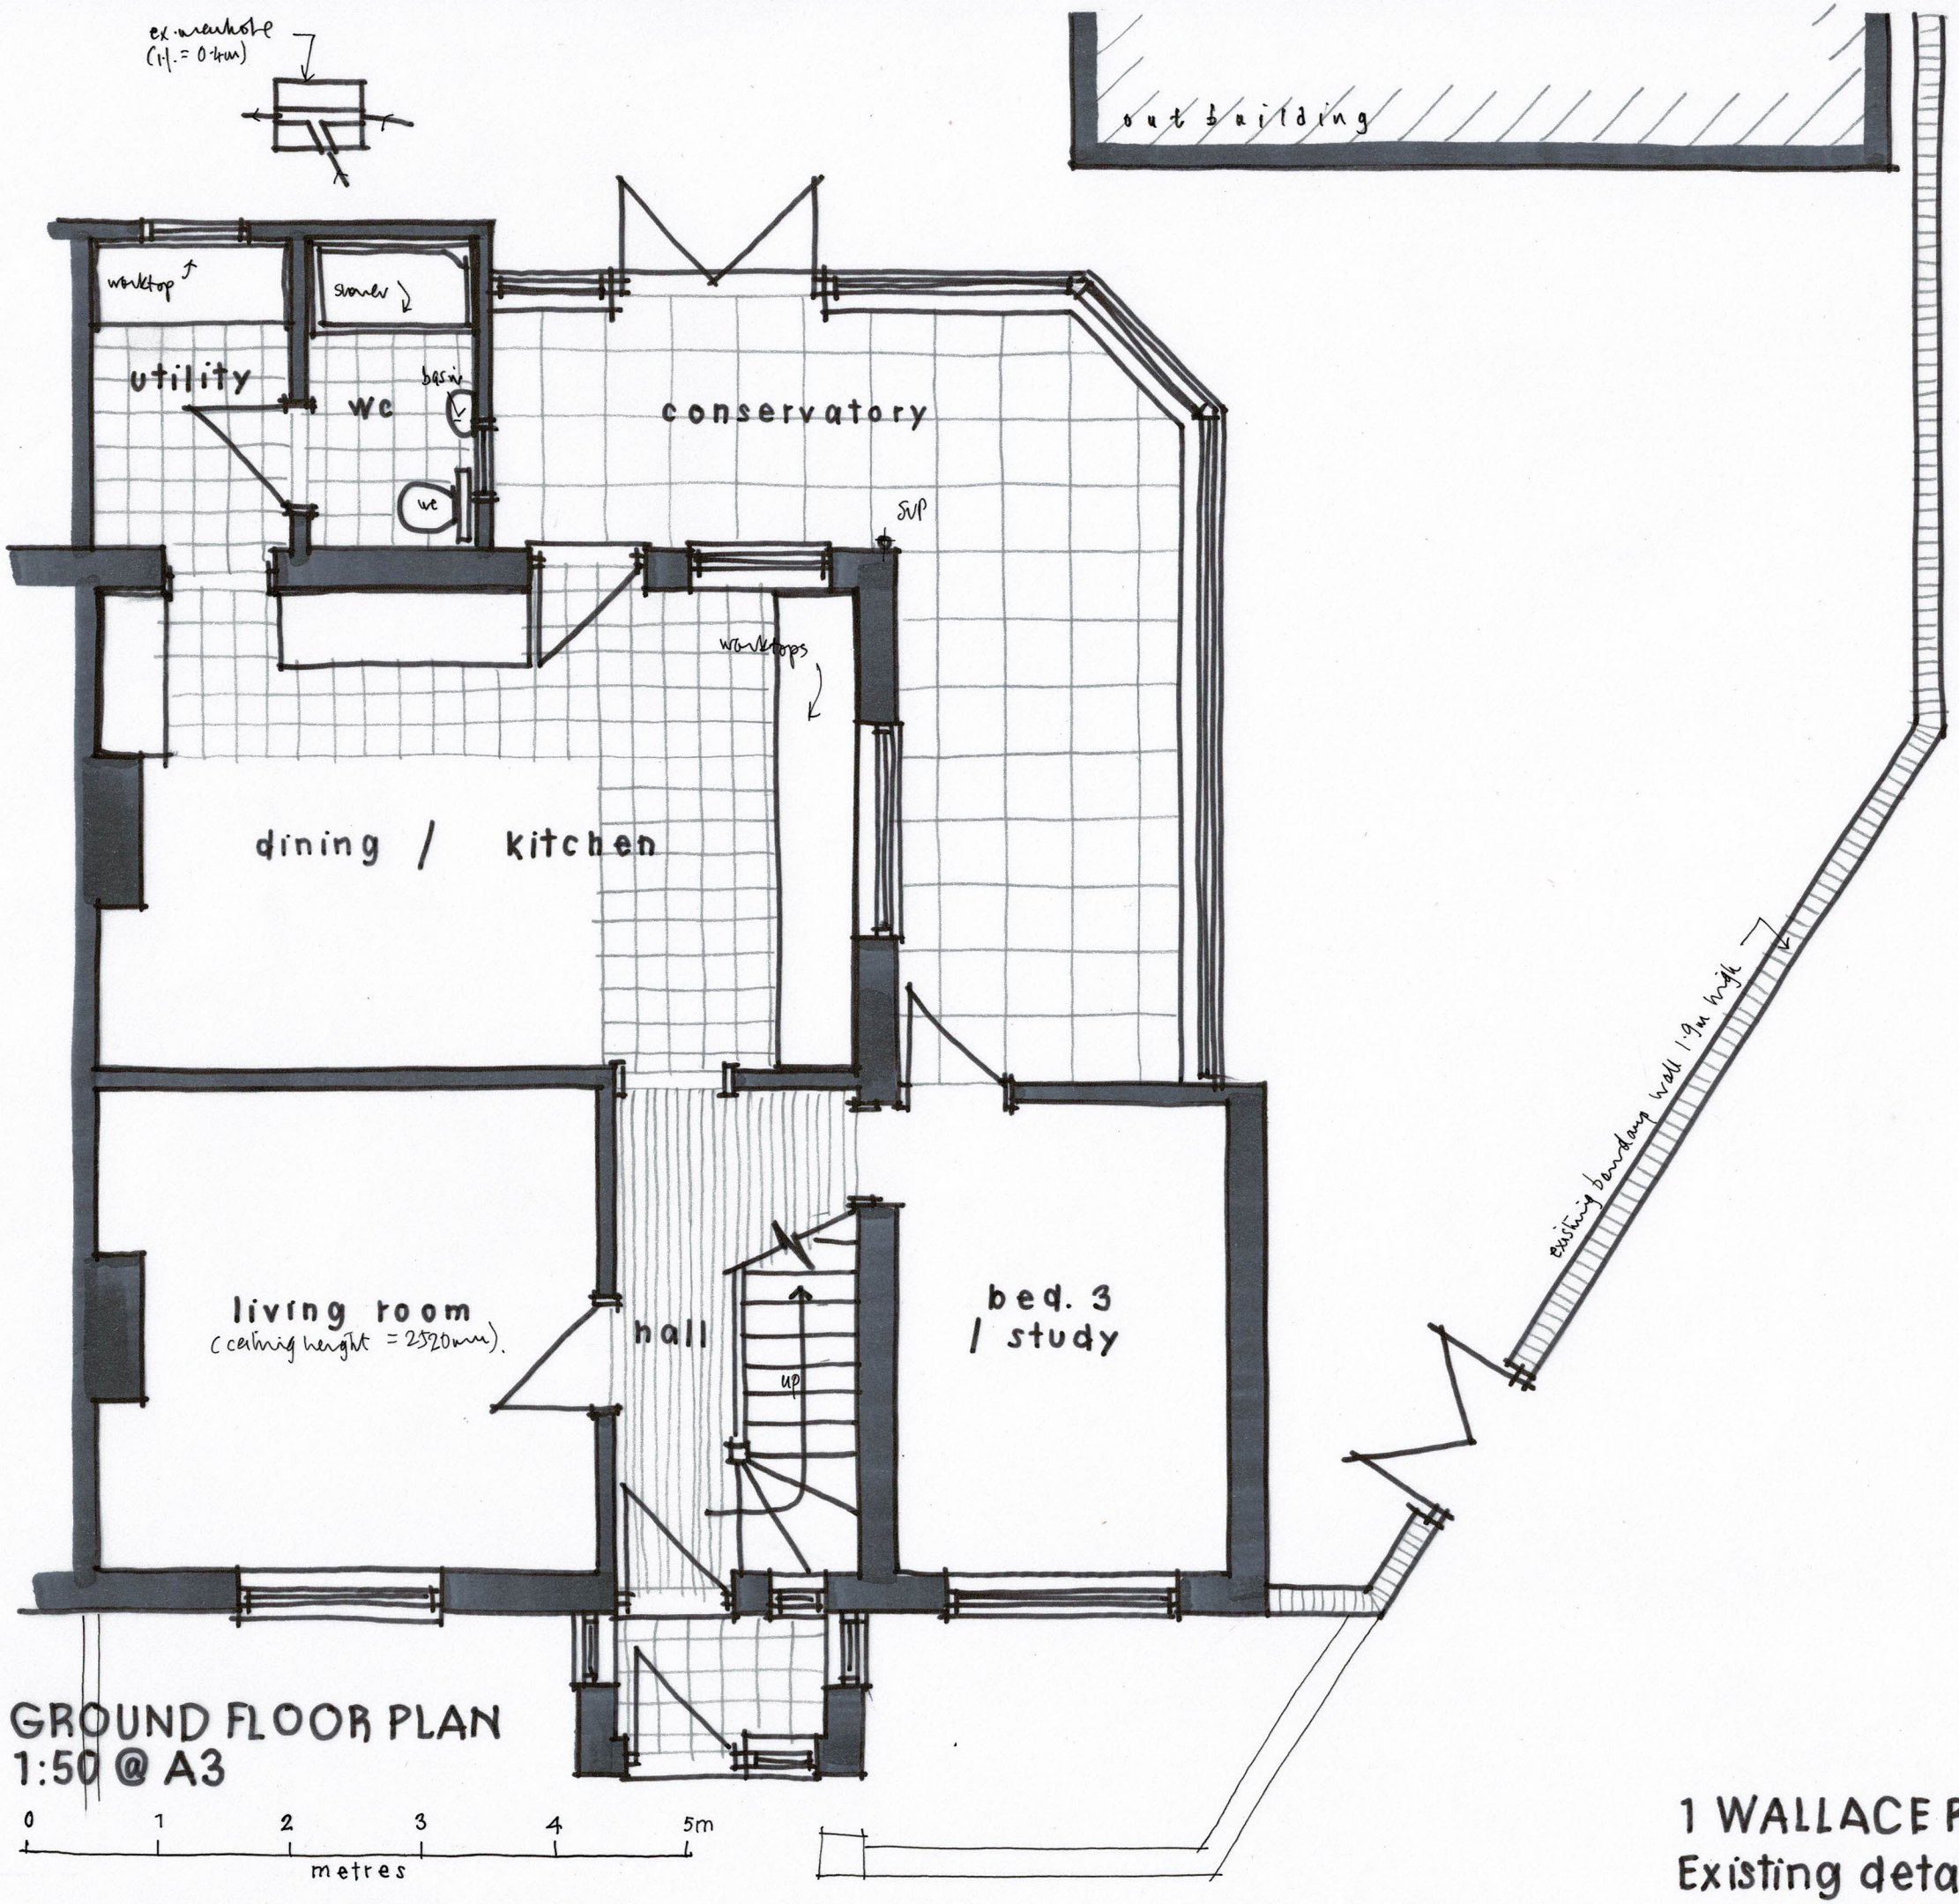

GROUND FLOOR PLAN
1:50 @ A3

1 WALLACE ROAD, RUSTINGTON
Existing details 01

April 2021