


PROPOSED ELEVATIONS 1:100 @ A3

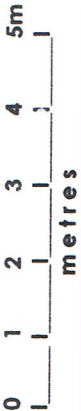

SIDE (w) ELEVATION 1:100

REAR (s)

SCHEDULE OF FINISHES

- | | | |
|------------|---|--|
| ELEVATIONS | - | rendered façade to match |
| WINDOWS | - | white PVCu plastic or grey powder coated aluminium double glazed |
| FLAT ROOF | - | high performance felt or composite GRP |
| EAVES | - | white PVCu and double glazed |
| R/W GOODS | - | black half round guttering with 63mm diameter downpipes |


Figured dimensions to take precedence over scaled dimensions. The Contractor is to verify all dimensions on site before commencing any works.

Any discrepancies whatsoever to be brought to the attention of the client immediately.

The copyright of this drawing is reserved and the drawing must not be disclosed without authority.

Project			
3 BROADMARK AVENUE, RUSTINGTON			
Proposed single storey rear extension			
Client			
Mr & Mrs Bush			
Drawing no.		RT/BMA/04	
Scale	AS SHOWN	Date	June 2020
Drawn By		WG	
WAYNE GANDER MCIAT			
Chartered Architectural Technologist			
98 Durrington Lane			
WORTHING			
West Sussex			
BN13 2RQ			
Tel/Fax 01903 694817			
Email - waynegander08@gmail.com			

SECTION A-A 1:50

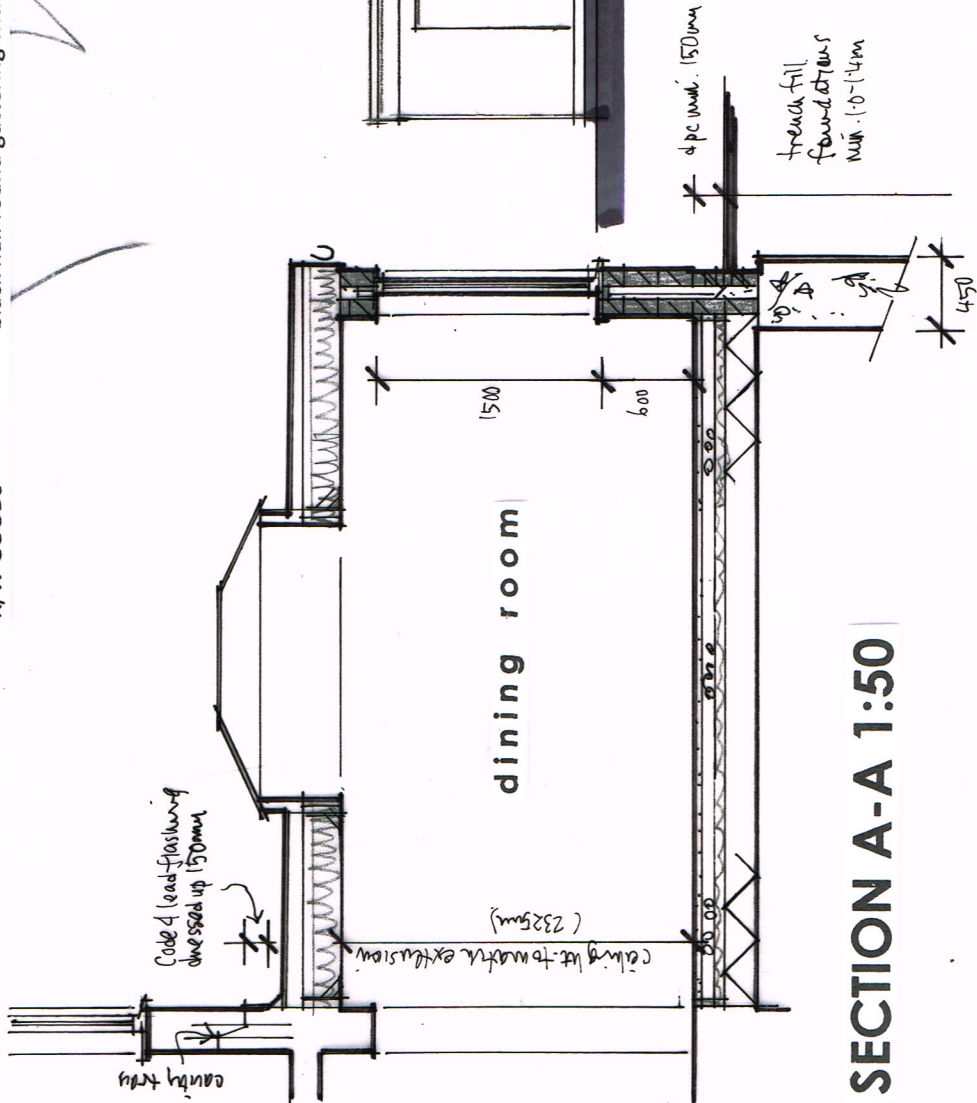

SIDE (e)