



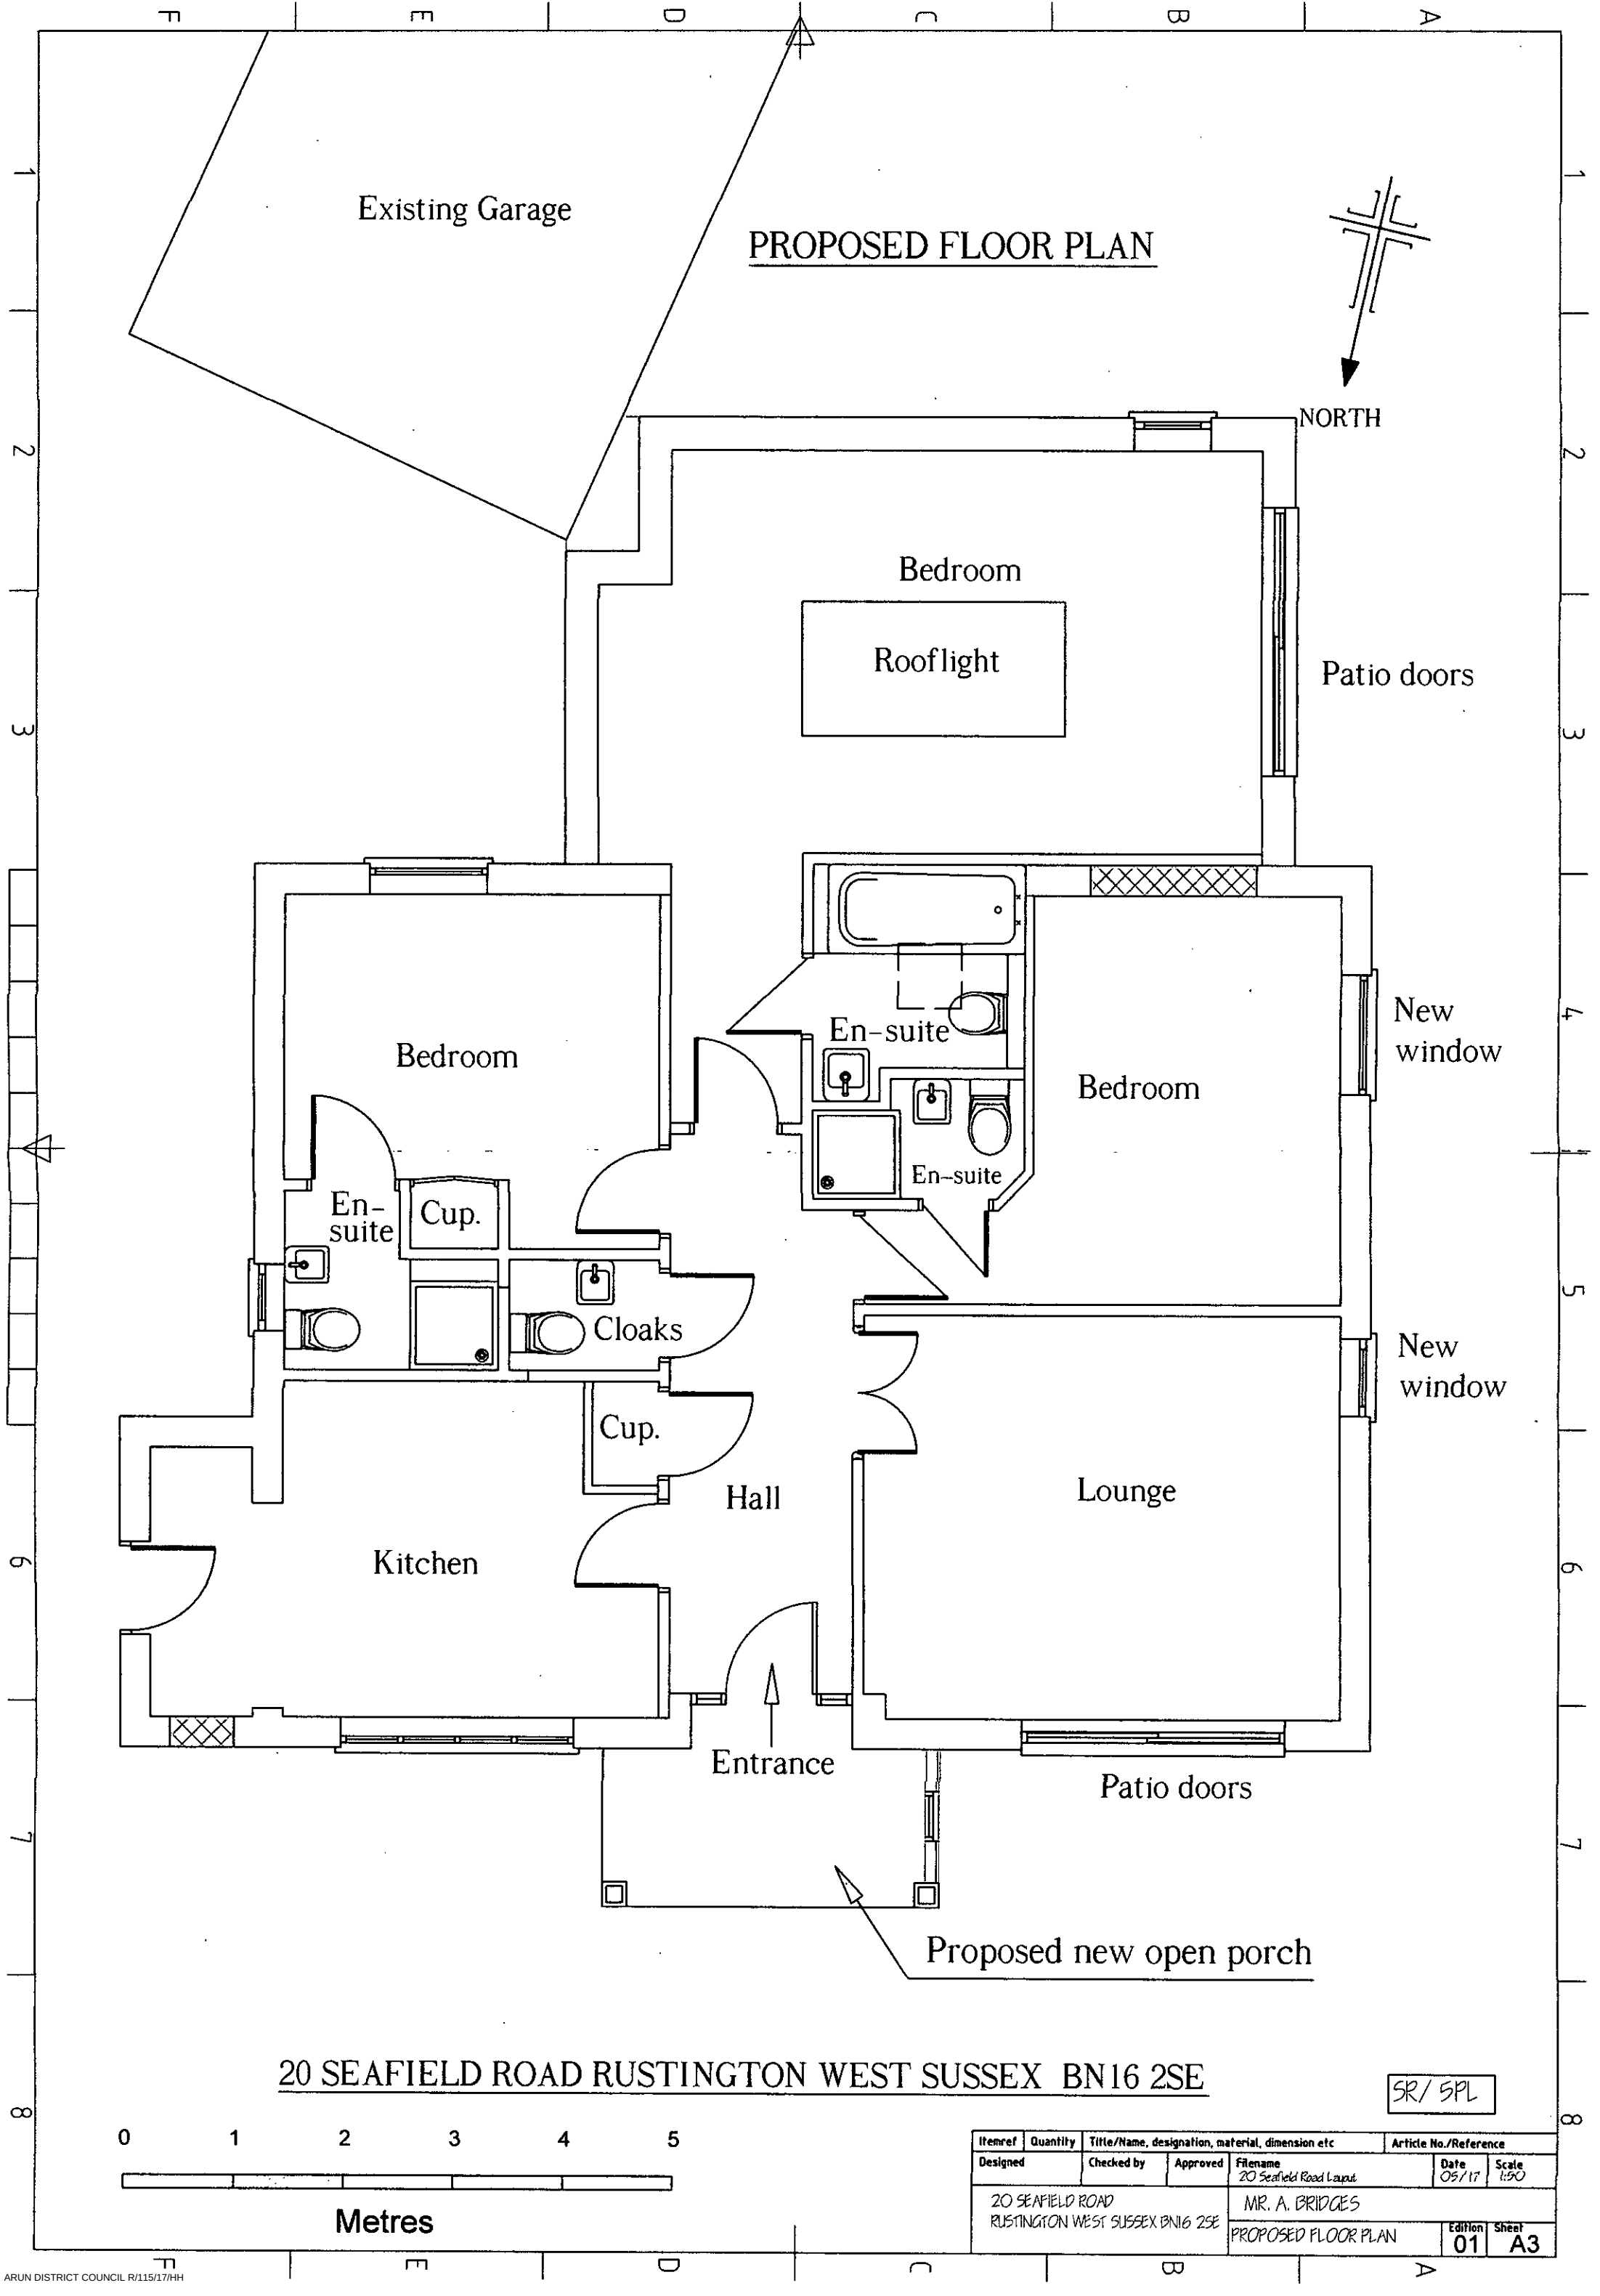

Existing Garage

PROPOSED FLOOR PLAN

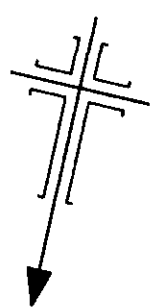

NORTH

Bedroom

Rooflight

Patio doors

Bedroom

En-suite

Cup.

Cloaks

Cup.

Hall

Kitchen

En-suite

En-suite

Bedroom

New window

New window

Lounge

Entrance

Patio doors

Proposed new open porch

20 SEAFIELD ROAD RUSTINGTON WEST SUSSEX BN16 2SE

SR/ SPL



Metres

Item ref	Quantity	Title/Name, designation, material, dimension etc			Article No./Reference	
Designed		Checked by	Approved	Filename	Date	Scale
				20 Seafield Road Layout	05/17	1:50
20 SEAFIELD ROAD RUSTINGTON WEST SUSSEX BN16 2SE				MR. A. BRIDGES		
				PROPOSED FLOOR PLAN		
				Edition	Sheet	
				01	A3	