




20 SEAFIELD ROAD RUSTINGTON WEST SUSSEX BN16 2SE

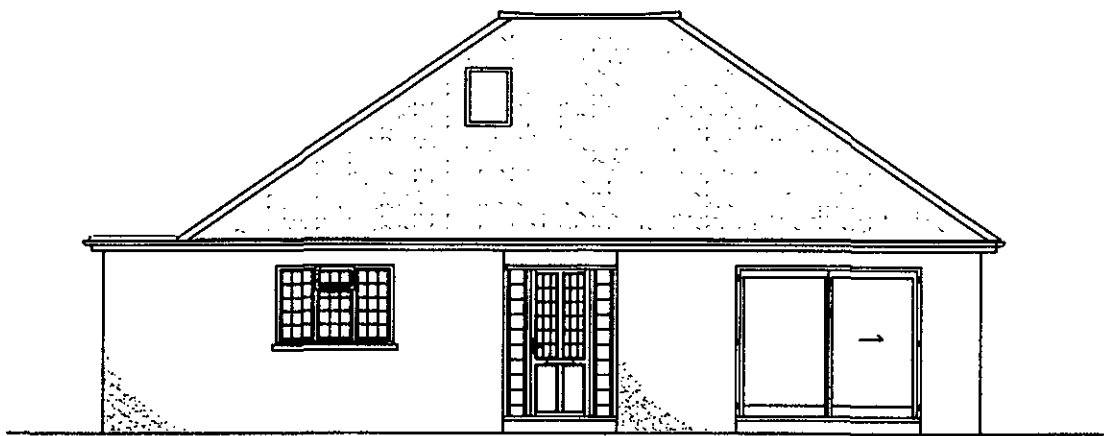


FRONT ELEVATION (NORTH)

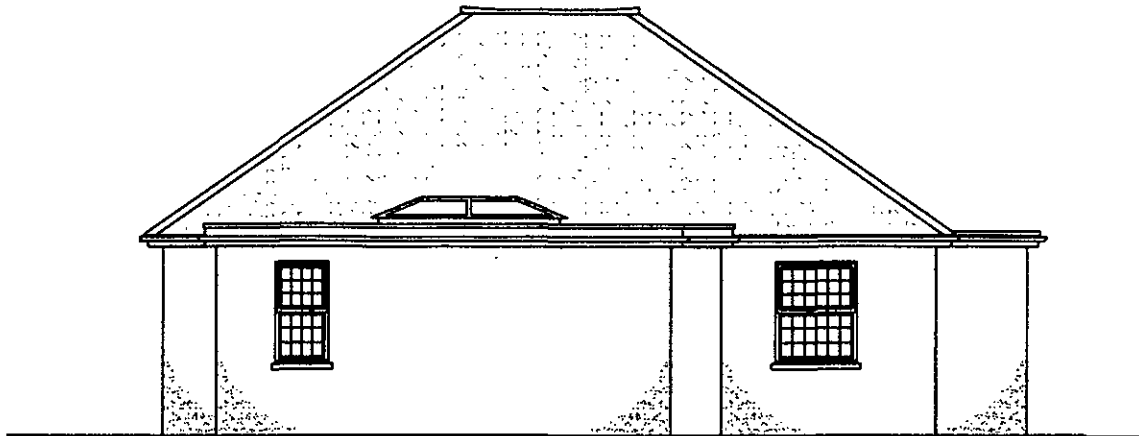

REAR ELEVATION (SOUTH)

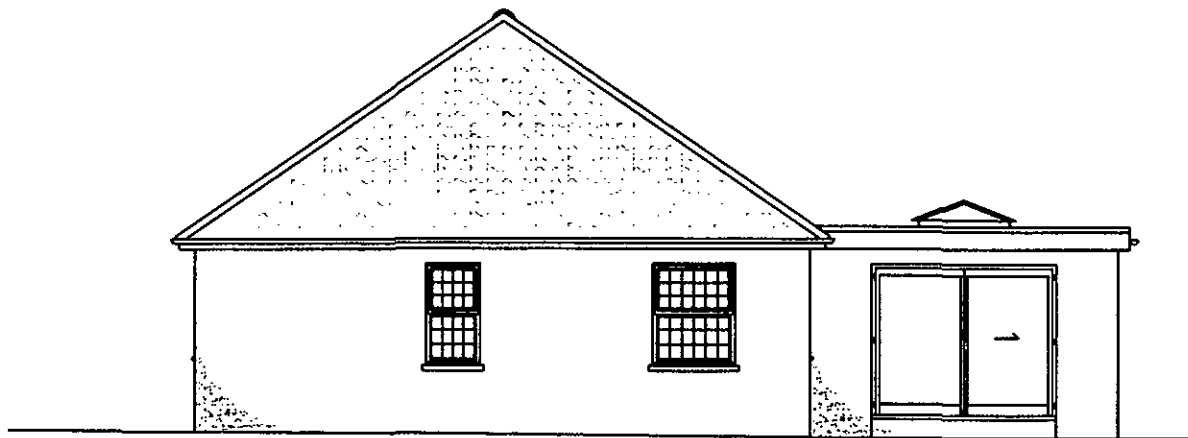


SIDE ELEVATION (EAST)

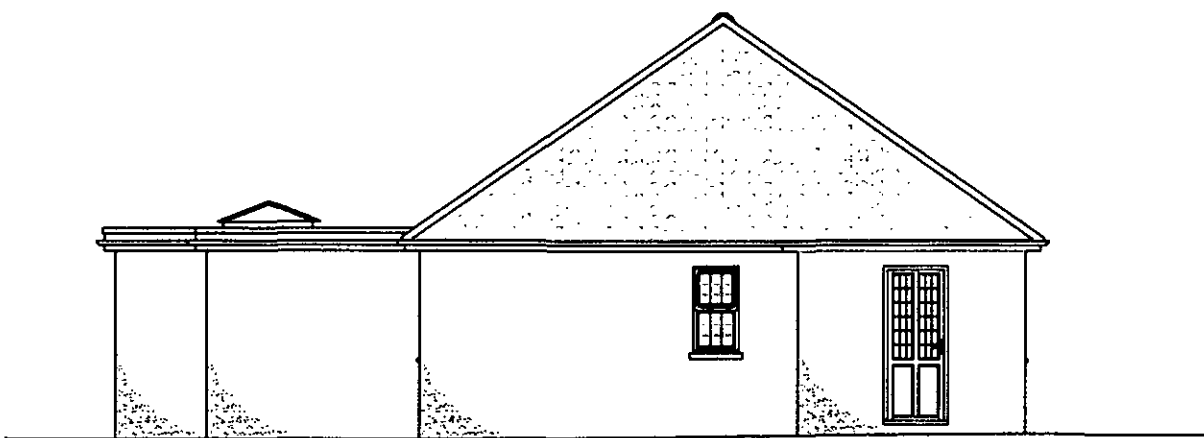

SIDE ELEVATION (WEST)

EXISTING ELEVATIONS 20 SEAFIELD ROAD RUSTINGTON WEST SUSSEX BN16 2SE

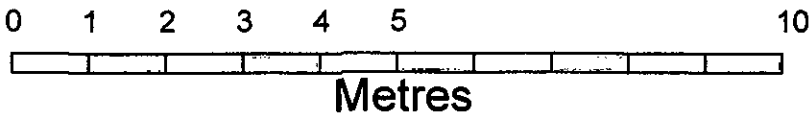

Metres

SR/3PL

Itemref	Quantity	Title/Name, designation, material, dimension etc			Article No./Reference	
Designed		Checked by	Approved	Filename	Date	Scale
20 SEAFIELD ROAD RUSTINGTON WEST SUSSEX BN16 2SE				20 Seafield Road Layout	05/17	1:100
			MR. A. BRIDGES			
				EXISTING ELEVATIONS	Edition 01	Sheet A3