
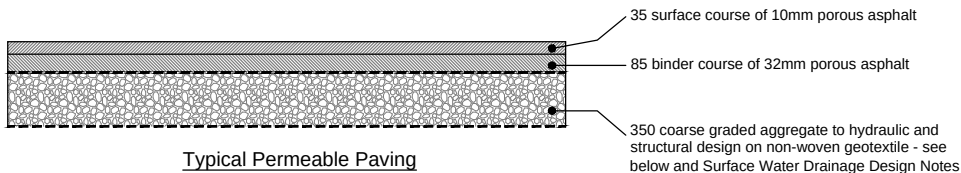


Class D400 manhole covers and frames
600mmx600mm to BS EN 124 to be used in adoptable
highways and private roads and car parks with class
B125 elsewhere, bedded and haunched with mortar.

All brickwork to be Class B engineering to BS
3921 - 2 courses min; 4 courses max; 225mm
thick

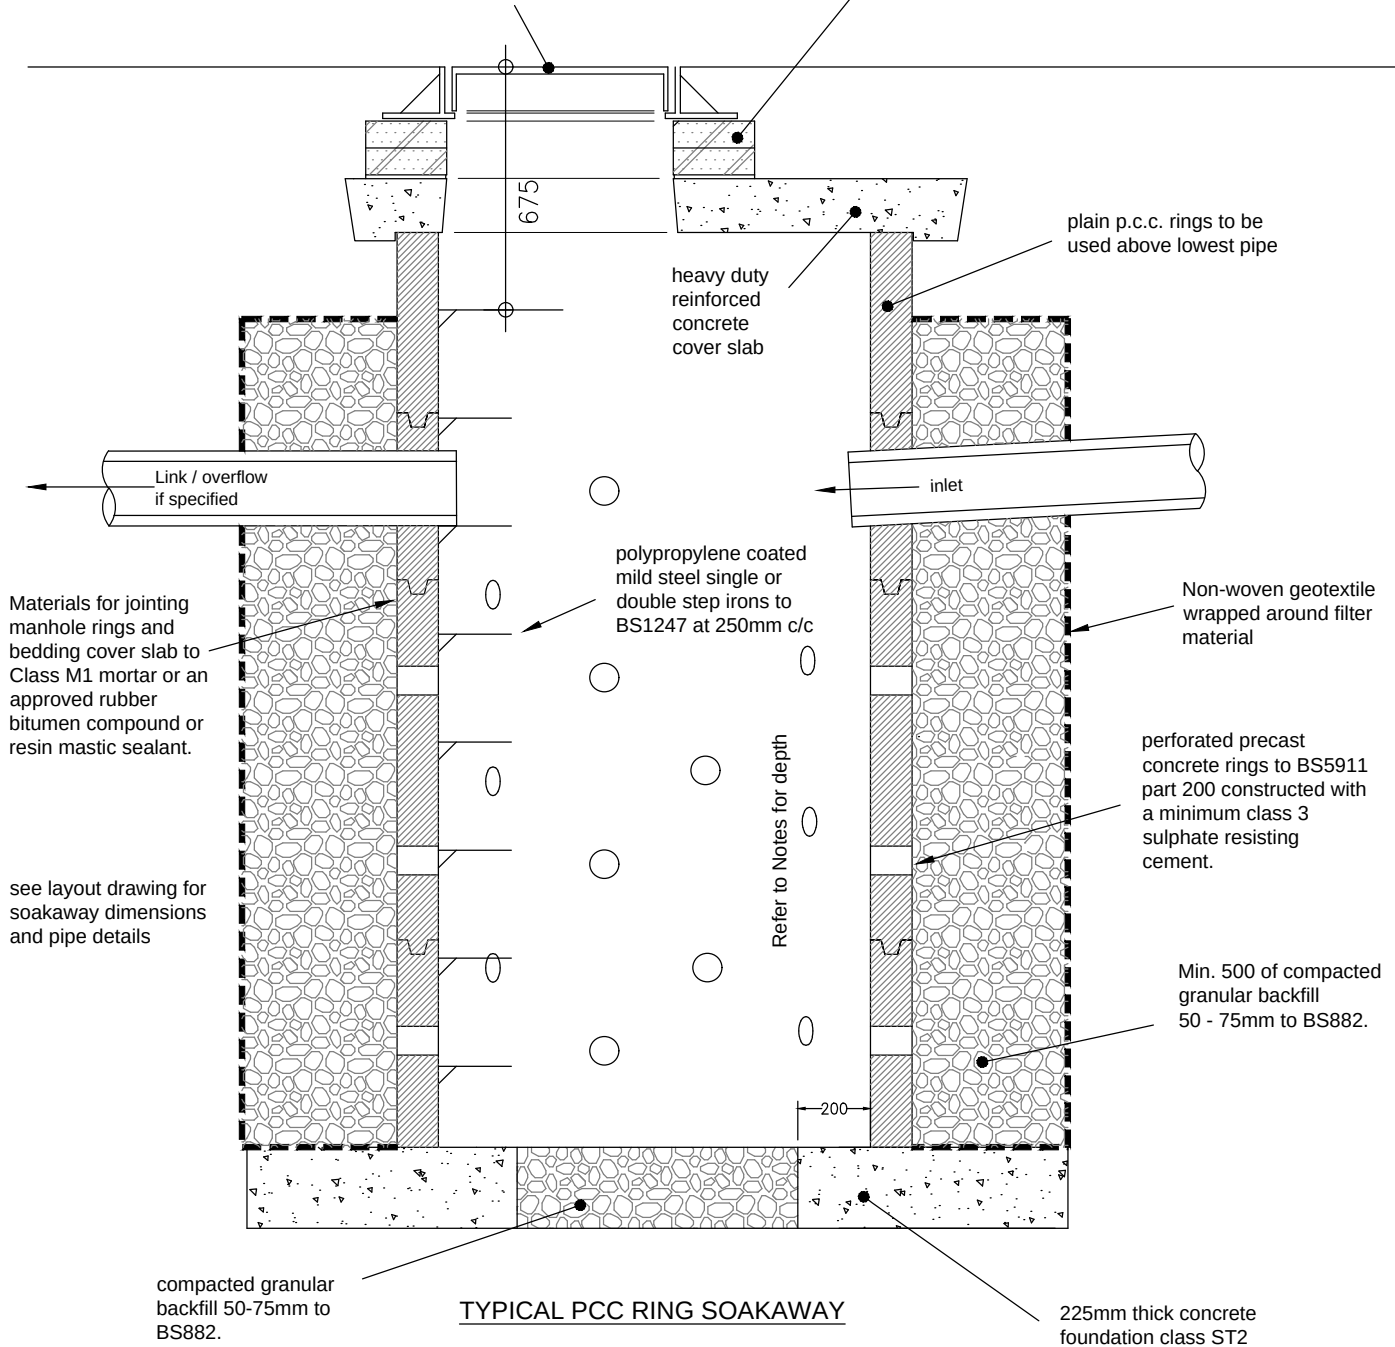

Note: The design of the porous asphalt will be subject to specialist structural design by others following consideration of traffic loadings and CBR values of the formation and the course thicknesses stated here are for guidance only

Robert Clark Associates Ltd
Chartered Civil Engineers
Willow Cottage, Herne Lane
Rustington, West Sussex BN16 3EE
T: 01903 778945 E: rca-ltd@talktalk.net

Client	Leach Investments				
Project	70 Woodlands Avenue, Rustington				
-	Original	PC	RTFC	23.5.18	
Rev.	Description	App.	Chk.	Drn.	Date

Title		Construction Details		
Scale	NTS	At original	A4	© Robert Clark Associates Ltd
Drawing Number	1700/D5.1			Revision
				-