



RPCH/BR/D125 Sash Windows - Head and Interlock Details

Head detail:

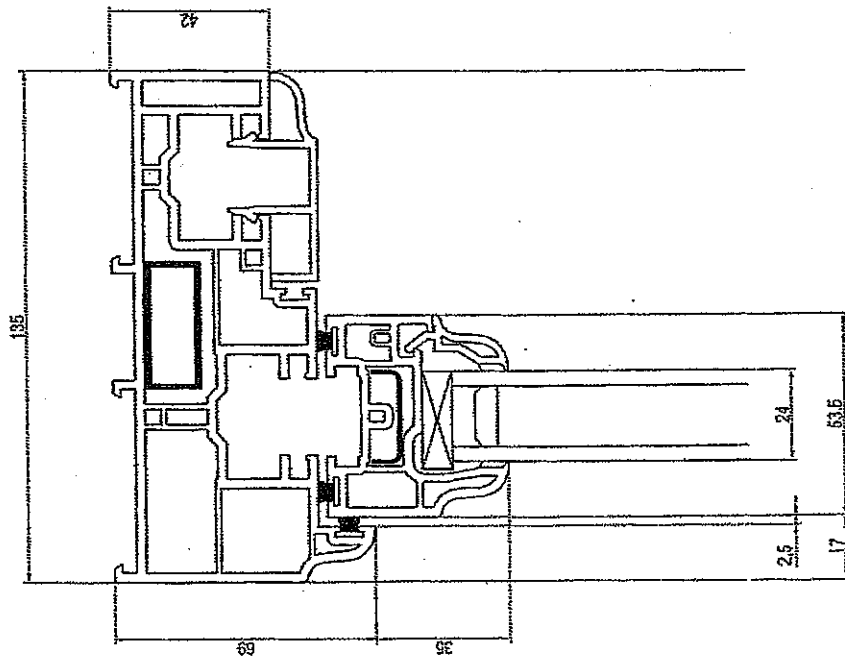

Interlock detail:

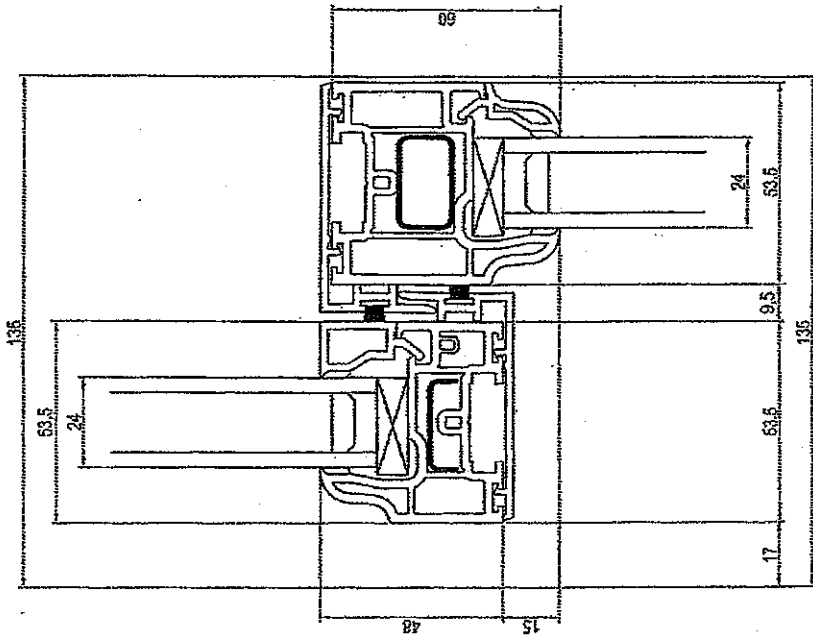

Head Detail also
used for jambs