


RDC4/BAP/126
Sash Windows
C/I Details

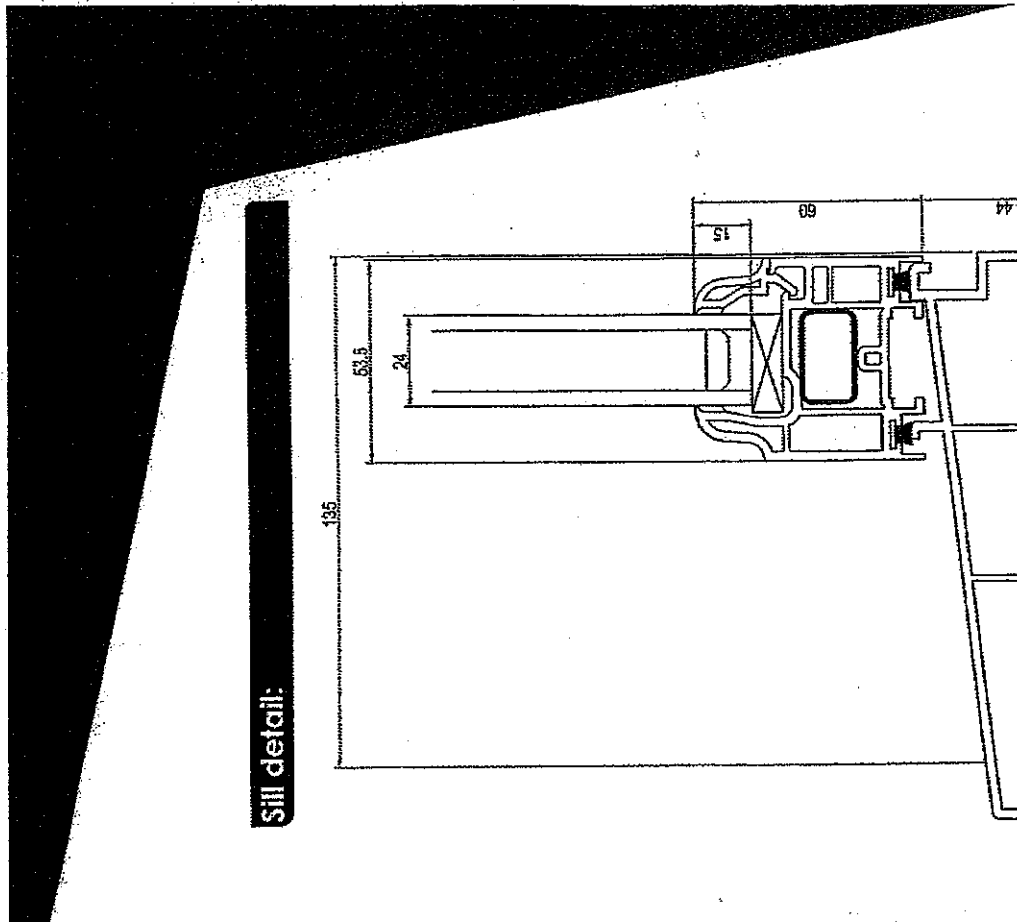

Sill detail: