


Profiles

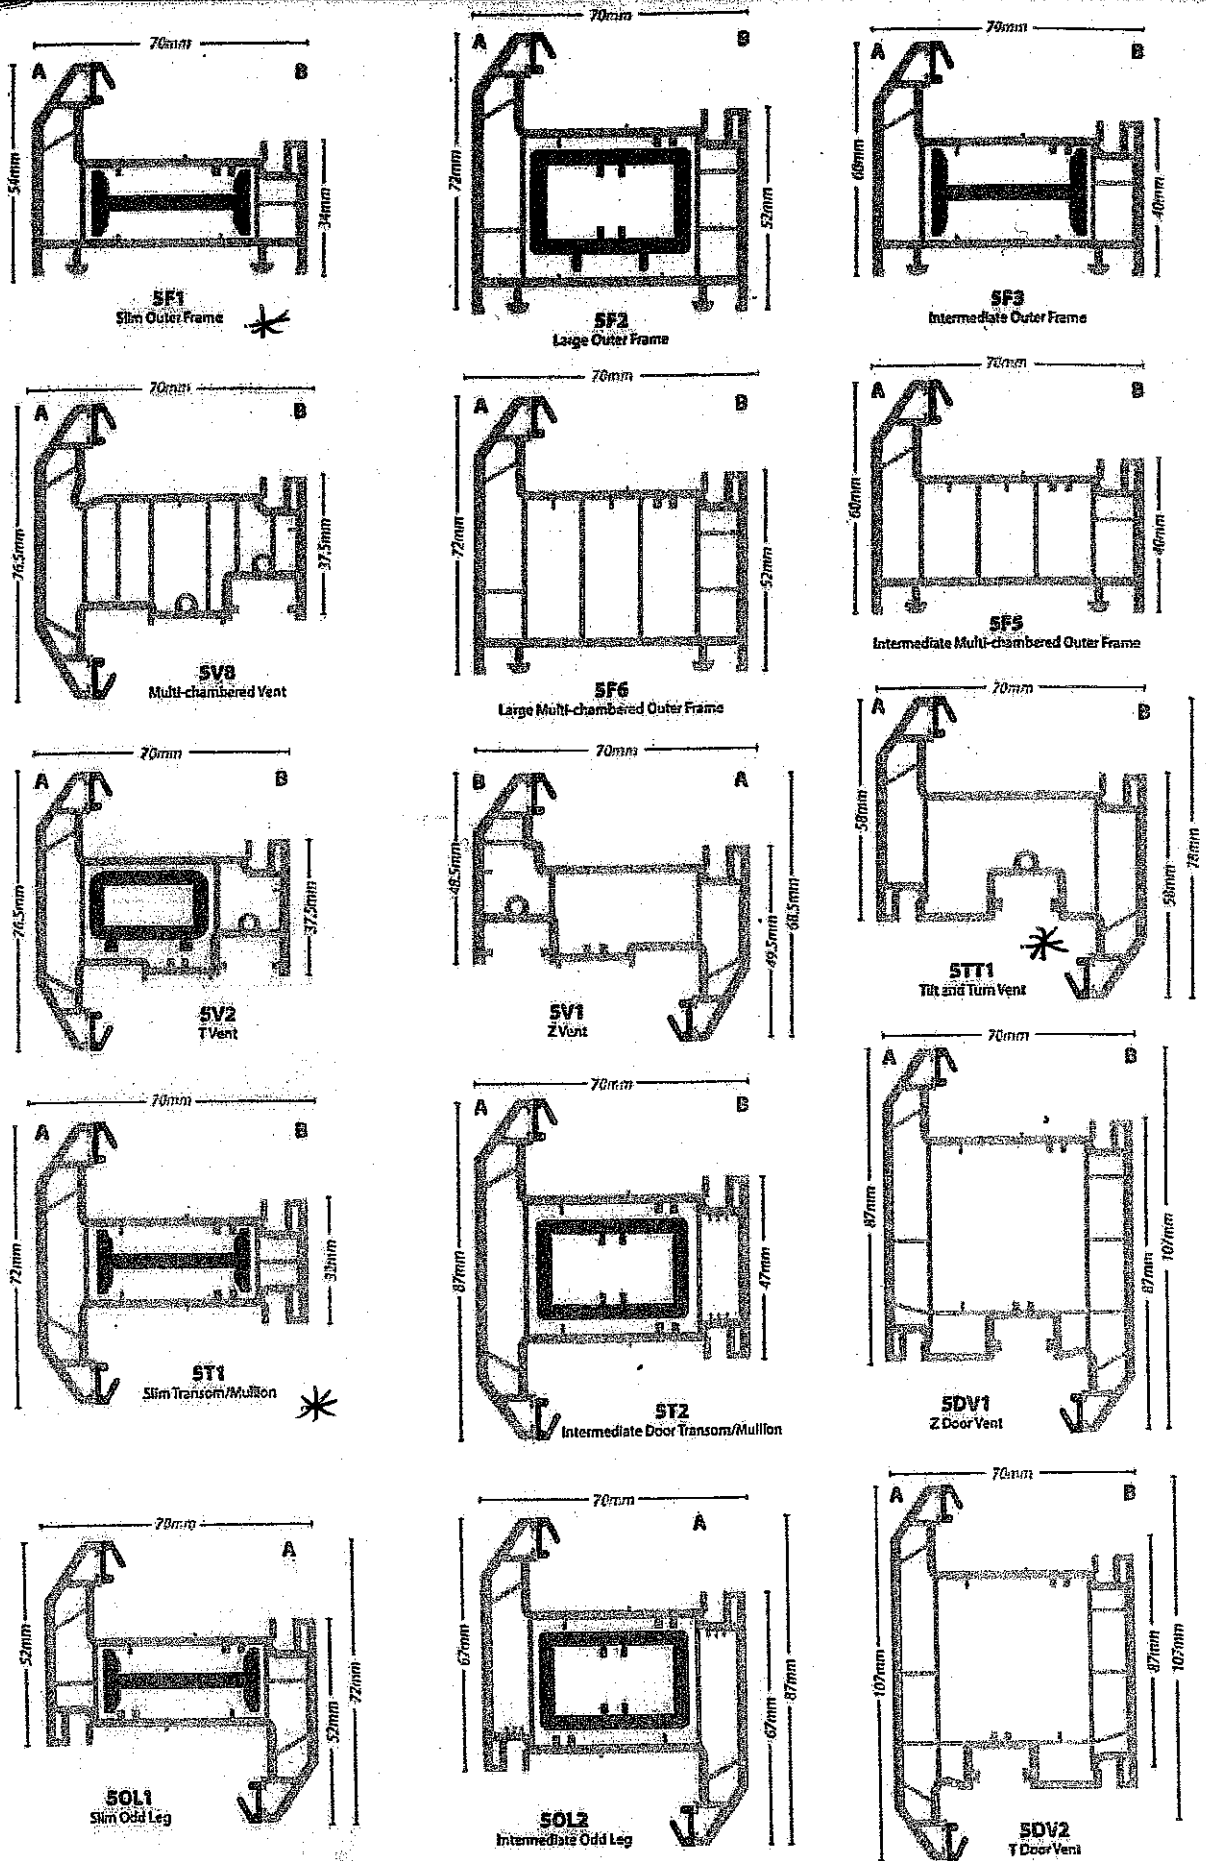

Bay Window Profiles

