

NOTES

This drawing is the copyright of the Architect and must not be reproduced or used without the Architect's permission. Figured dimensions are to take precedence over scaled dimensions. The Contractor is responsible for checking all figured dimensions on drawings against actual site dimensions. Scaled dimensions are not to be used for construction and setting out purposes. Any discrepancies are to be reported to the Architect. This drawing should be read in conjunction with schedules, specifications and engineers drawings and details where applicable.

DAVID BENNETT ARCHITECTS

THE OLD COTTAGE
10 VICARAGE LANE, FELPHAM
WEST SUSSEX PO22 7EA
tel: 01243 842619 and 07932 757144
e-mail: davidbennettarch@excite.com

CLIENT

MR AND MRS C BLOWER

PROJECT

ALTERATIONS AND EXTENSION TO
1 DOLPHIN WAY
RUSTINGTON, BN16 2EL

DRAWING TITLE


PROPOSED ELEVATIONS

SCALE

1/100 at A3


REFERENCE

11314.06

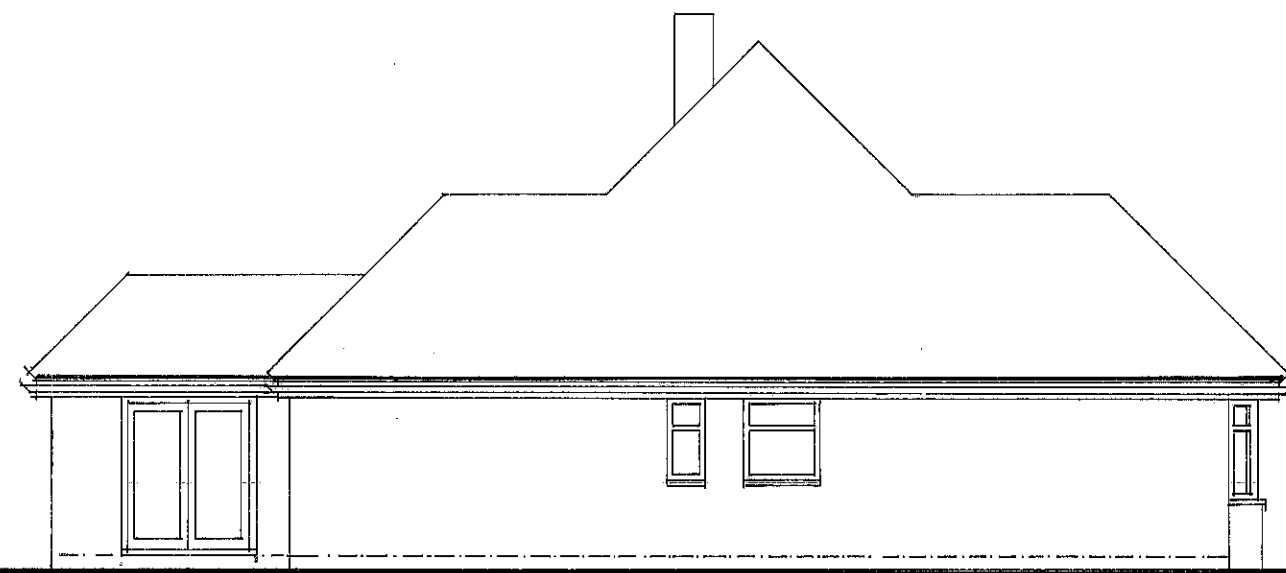

NORTH ELEVATION

French doors to new extension

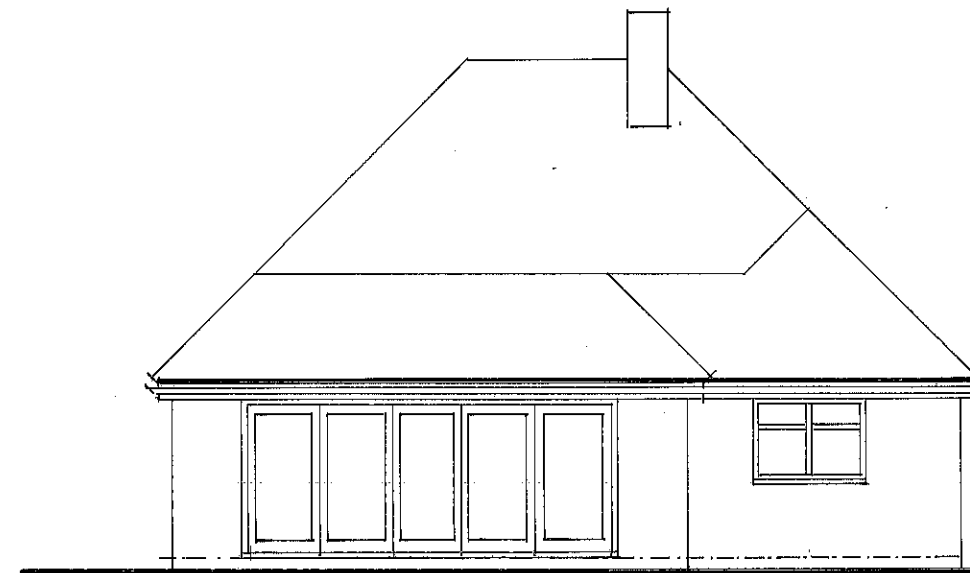

EAST ELEVATION TO REAR GARDEN


Sliding folding glazed doors to new extension

MATERIALS

Roof covered in plain tiles with bonnet tiles to hips


Walls red/brown facing bricks

Windows white pvcu frames and double glazing

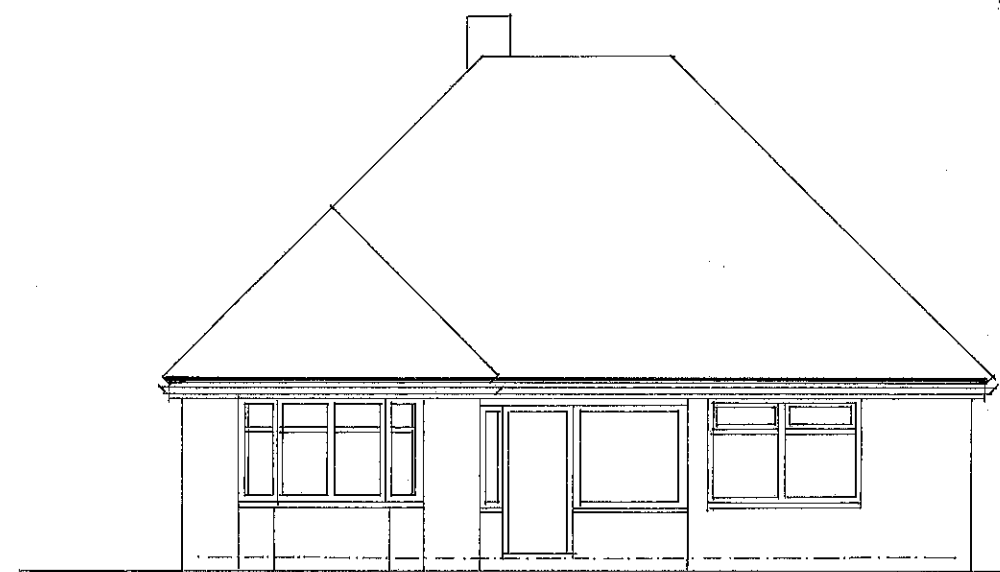

WEST ELEVATION TO DOLPHIN WAY

No change to this elevation

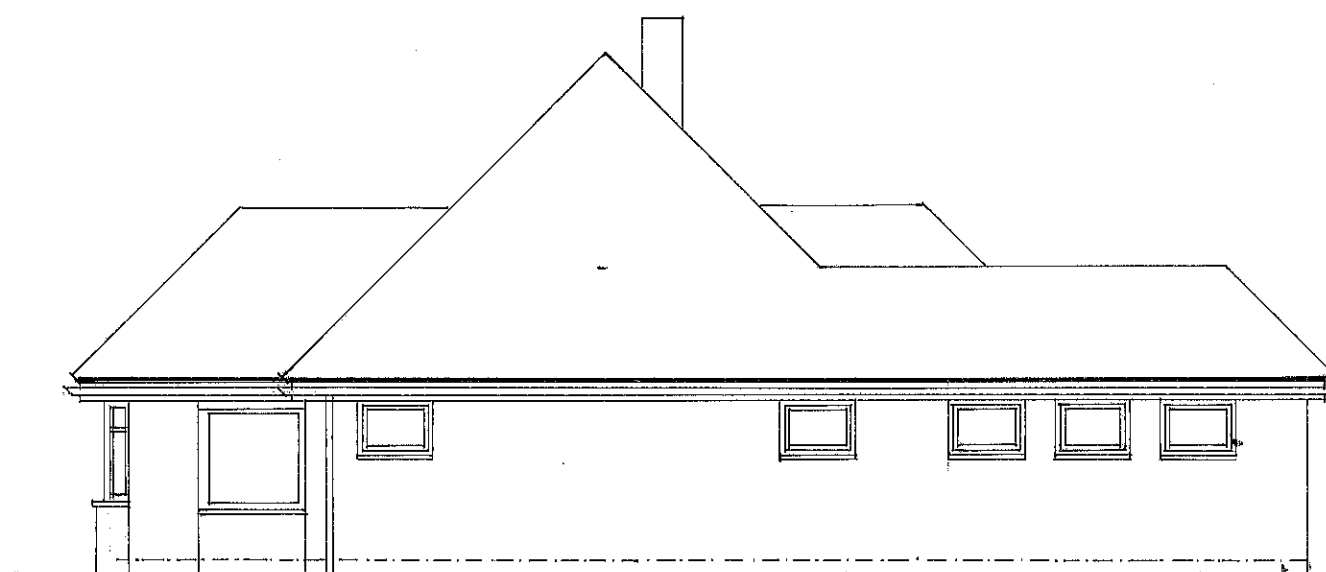

SOUTH ELEVATION

High level top hung windows to new extension