

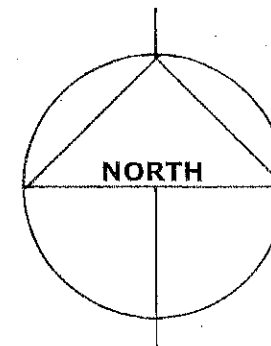


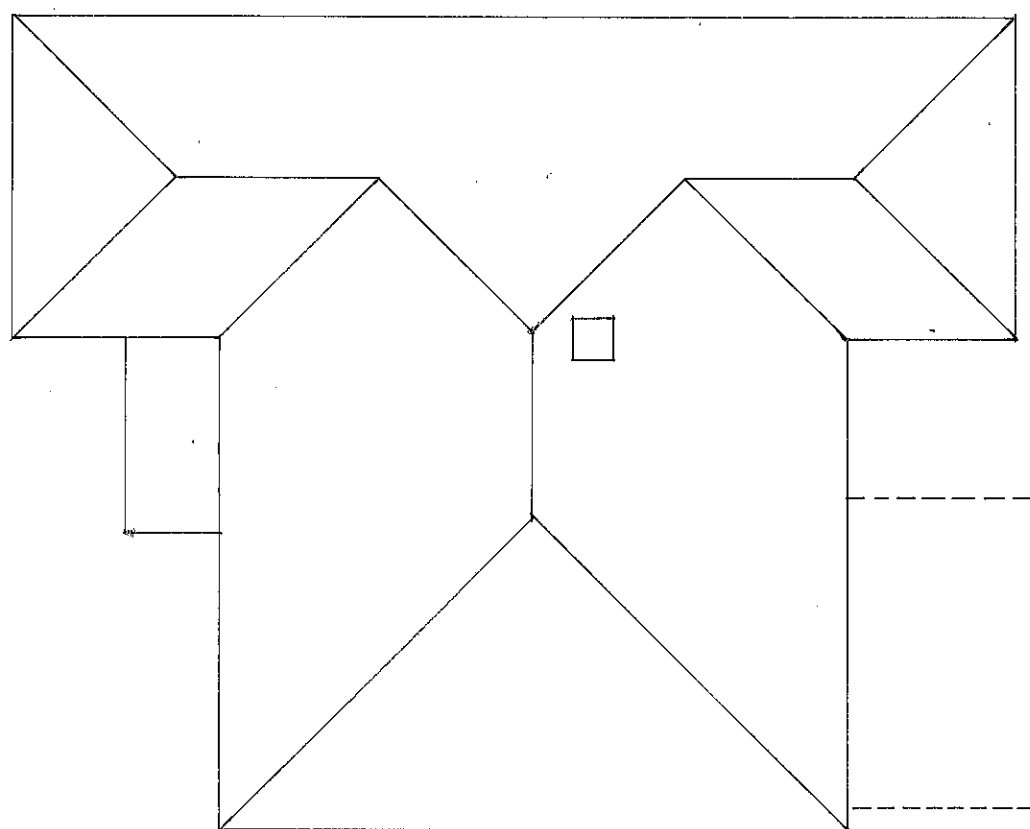

EXISTING ROOF PLAN

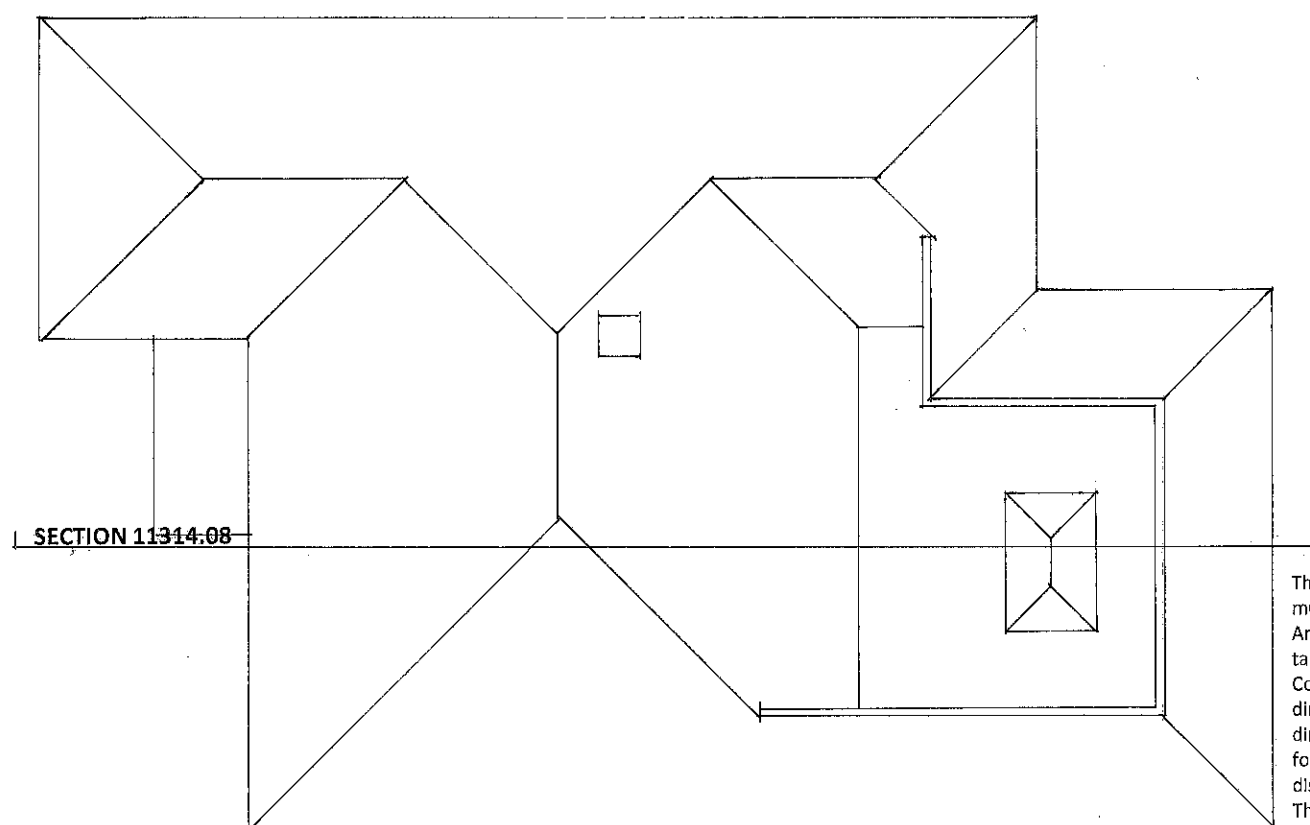

PROPOSED ROOF PLAN
Flat roof behind pitched tiled upstand
roof

NOTES

This drawing is the copyright of the Architect and must not be reproduced or used without the Architect's permission. Figured dimensions are to take precedence over scaled dimensions. The Contractor is responsible for checking all figured dimensions on drawings against actual site dimensions. Scaled dimensions are not to be used for construction and setting out purposes. Any discrepancies are to be reported to the Architect. This drawing should be read in conjunction with schedules, specifications and engineers drawings and details where applicable.

**DAVID BENNETT
ARCHITECTS**

THE OLD COTTAGE
10 VICARAGE LANE, FELPHAM
WEST SUSSEX PO22 7EA
tel: 01243 842619 and 07932 757144
e-mail: davidbennettarch@excite.com

CLIENT

MR AND MRS C BLOWER

PROJECT
**ALTERATIONS AND EXTENSION TO
1 DOLPHIN WAY
RUSTINGTON, BN16 2EL**

DRAWING TITLE
EXISTING AND PROPOSED ROOF PLANS

SCALE
1/100 at A3

REFERENCE
11314.07