
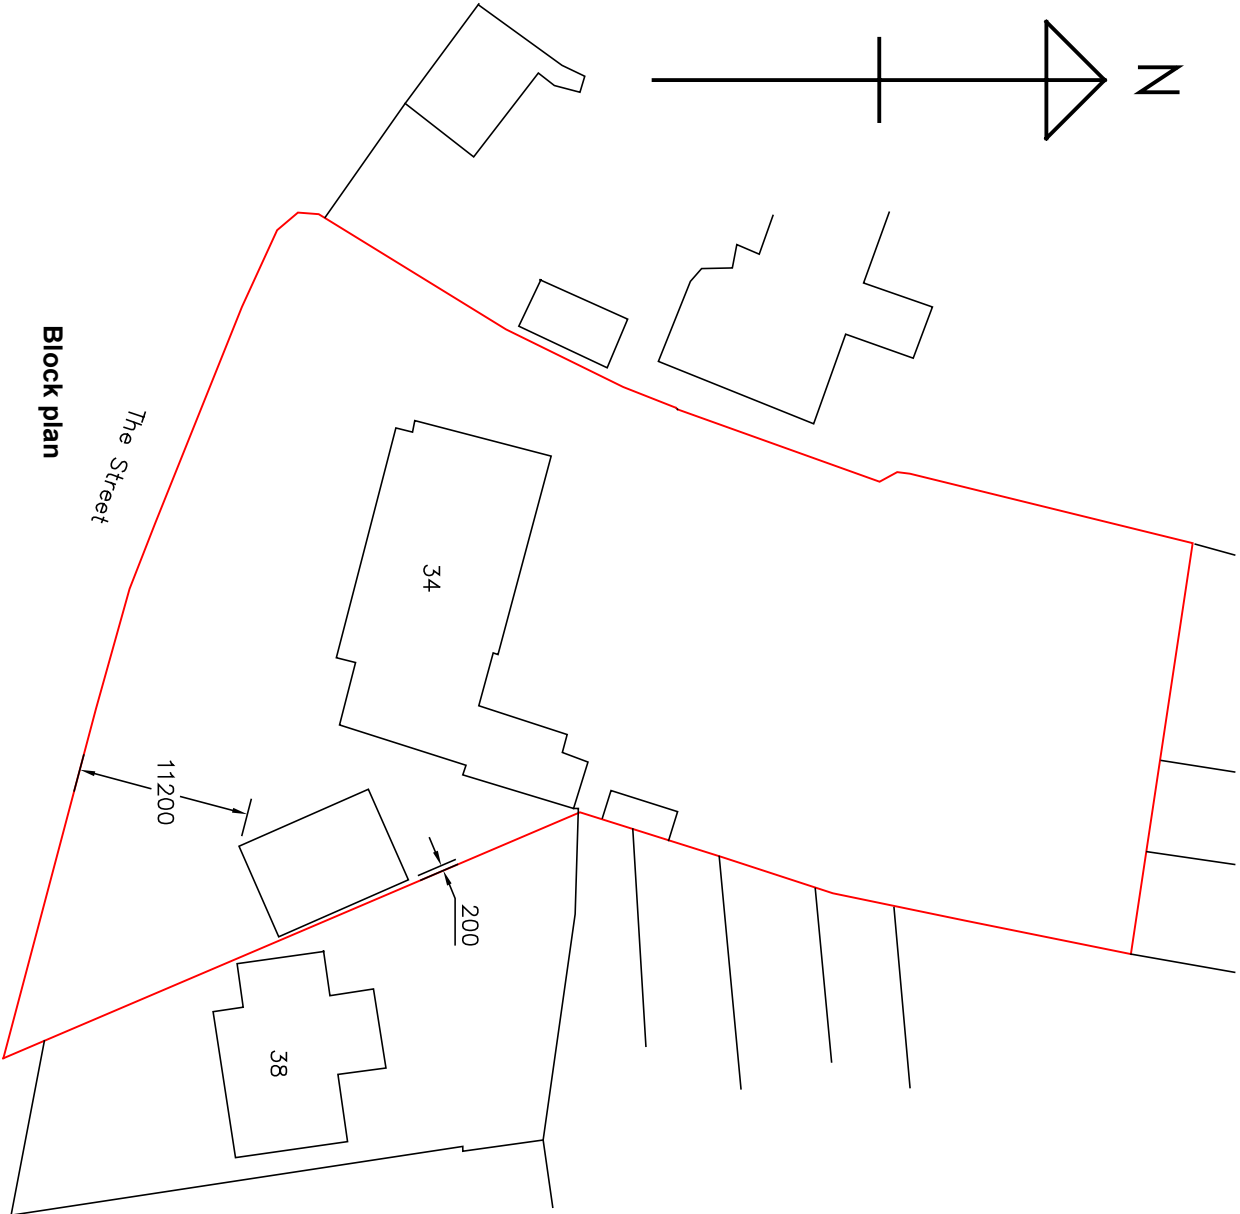
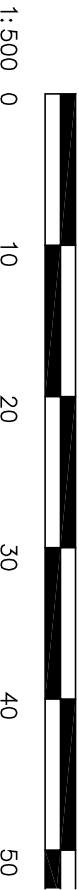
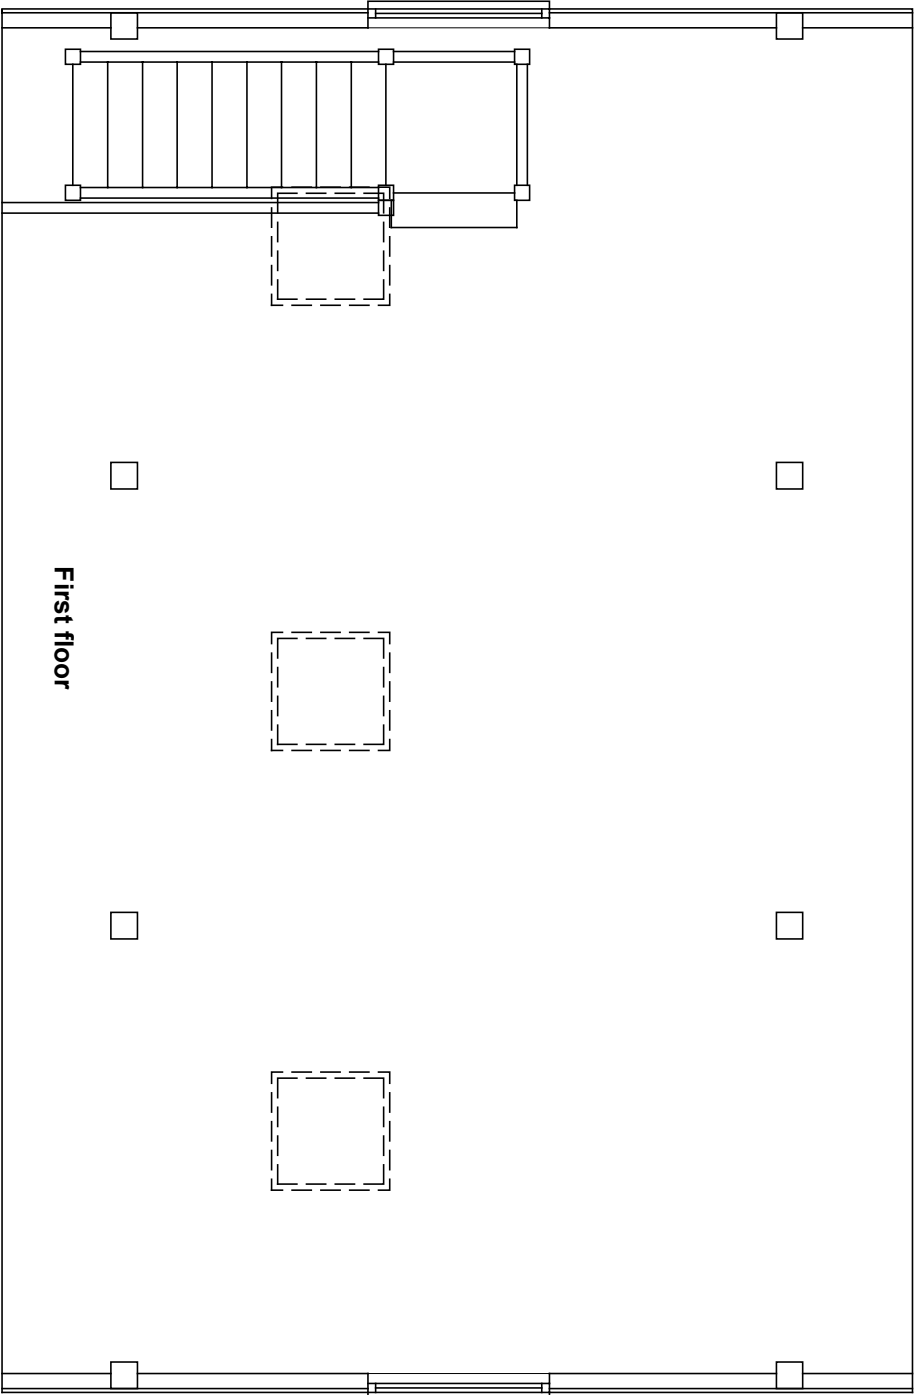


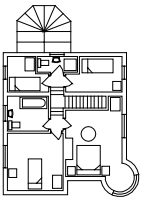

Block plan

Amendments: –

BRYCESON SHAW ASSOCIATES Surveyors and Designers 2 Wellesley Court, Fitzalan Road, Littlehampton, West Sussex BN17 5JW Tel. 01903 734381 Mobile: 07889 651301 E-mail: brycesonshaw@btinternet.com 	
Project: Proposed garage; Elm Farm, 34 The Street, Rustington BN16 3NX	
Drawing: Floor plan and block plan	
For: Mr. & Mrs. J. Tanzer	
Drawn: PKS	Date: May 2022
Scales: 1:50 1:500	No: 2948/02/02
To scale when printed on A3	