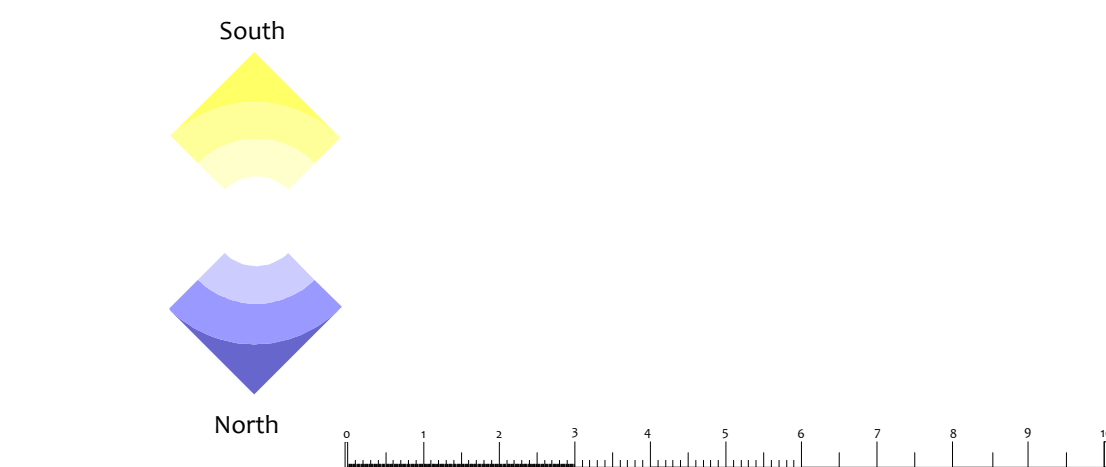


All guttering systems are black osma roundline PVC as existing.
All new brickwork is multi stock brick either Chailey/West Hoathley/Ashfield in keeping with existing brickwork.
All plumbing and electrical work will be fitted by accredited technicians.

East Facing Elevation

South Facing Elevation

Roof Plan

This drawing is Copyright and must not be reproduced without agreement.

2 Fosters Close,
East Preston.
West Sussex.
BN16 2TL

Client: Mr & Mrs Lecuyer

Drawing Title:

Building Control

Copyright:
Sharon Peacock
Ba Hons Architecture
1 St Malo Close,
Ferring, Worthing,
West Sussex
BN12 5HF
01903 410311

Scale
: 1:100,
@ A1

Drawing Number & Date:
IA/E/DJL/04
4th February 2021