




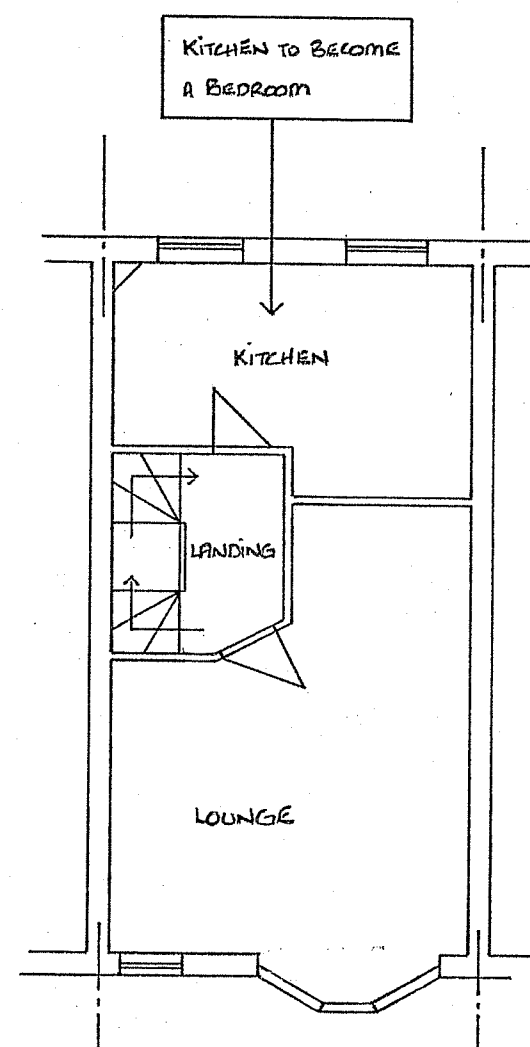


EXISTING FIRST FLOOR

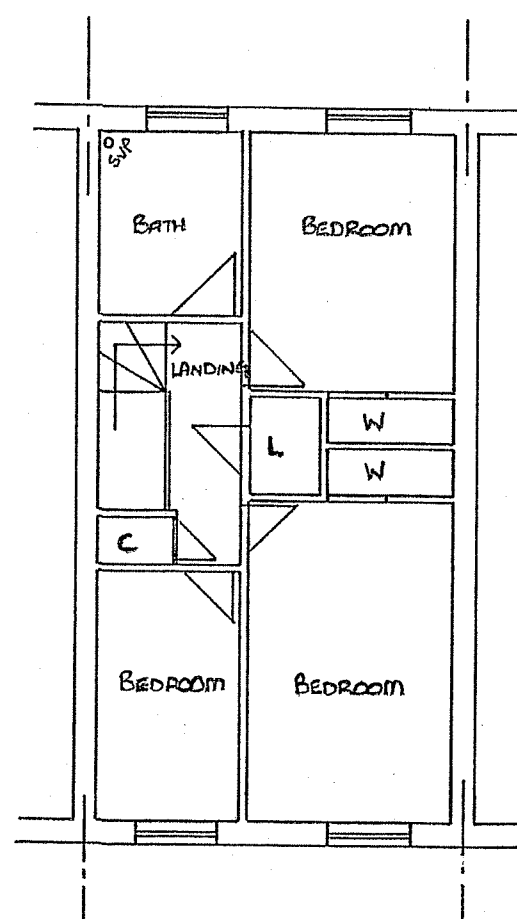

EXISTING SECOND FLOOR

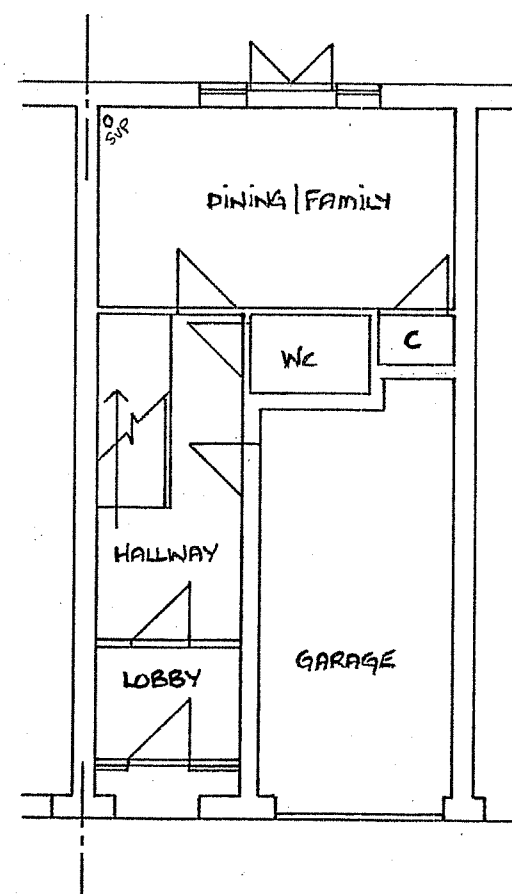


EXISTING GROUND FLOOR

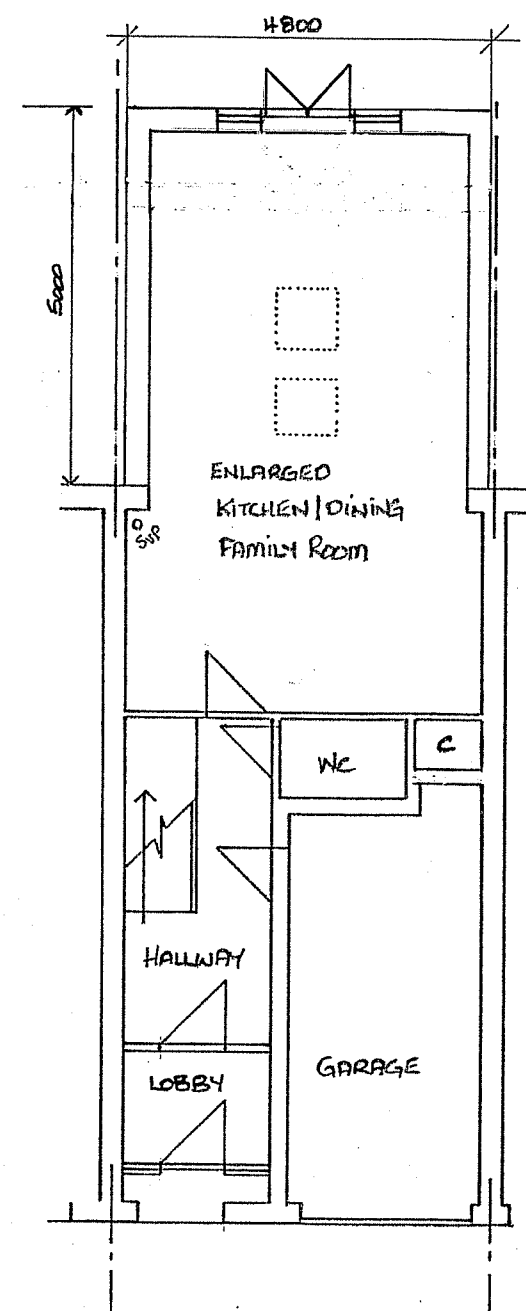


PROPOSED GROUND FLOOR




EXISTING FRONT ELEVATION

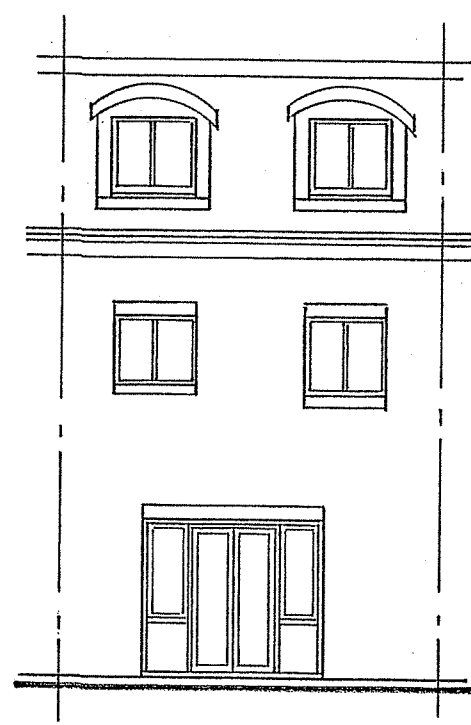

EXISTING REAR ELEVATION

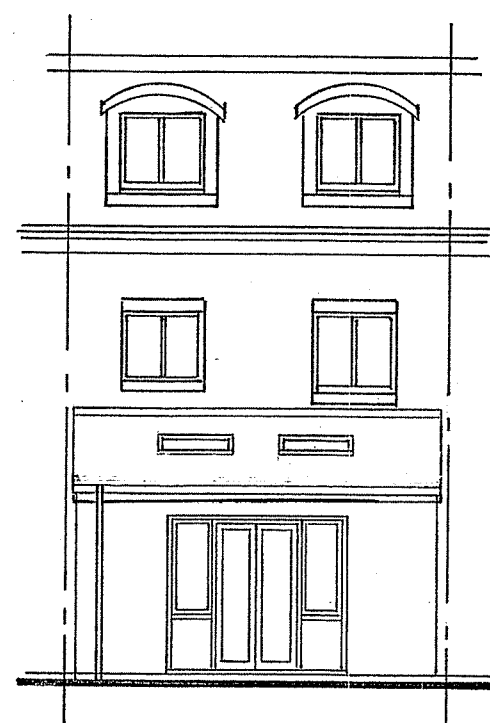

PROPOSED REAR ELEVATION

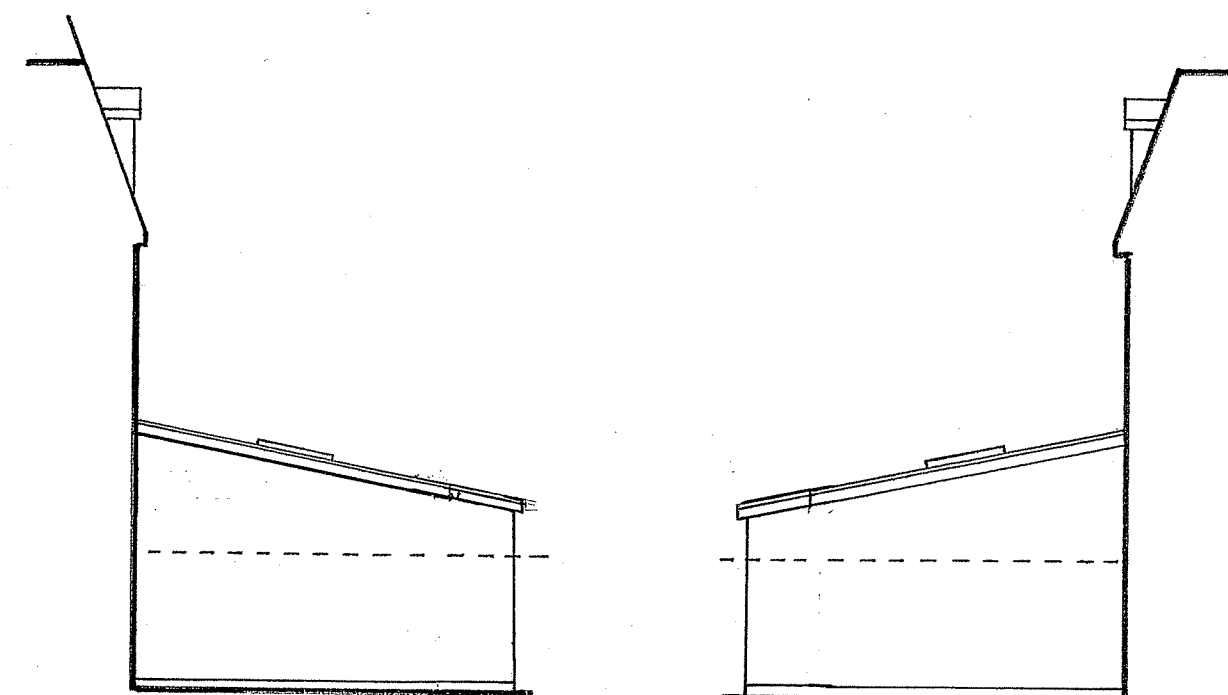

PROPOSED SIDE ELEVATIONS (FENCE SHOWN DOTTED FOR CLARITY)

0 5 10m
A2

B	PLANNING (5m)	6.20
A	PLANNING	9.9
-	AMENDMENTS	

NEW SINGLE STOREY MONO-
PITCHED REAR EXTENSION
15 DRENETTS CLOSE
RUSTINGTON
W. SUSSEX BN16 3TL
MR + MRS FARRELL

DRAWING NR:
2019/09/1001

SCALES AT A2
1:100