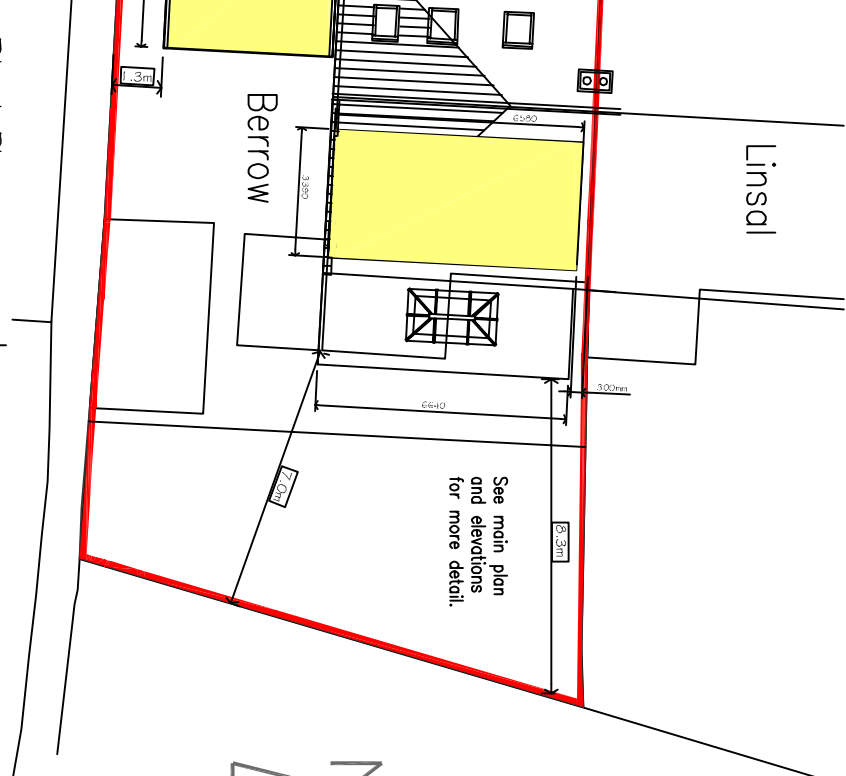
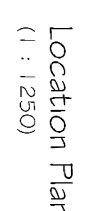
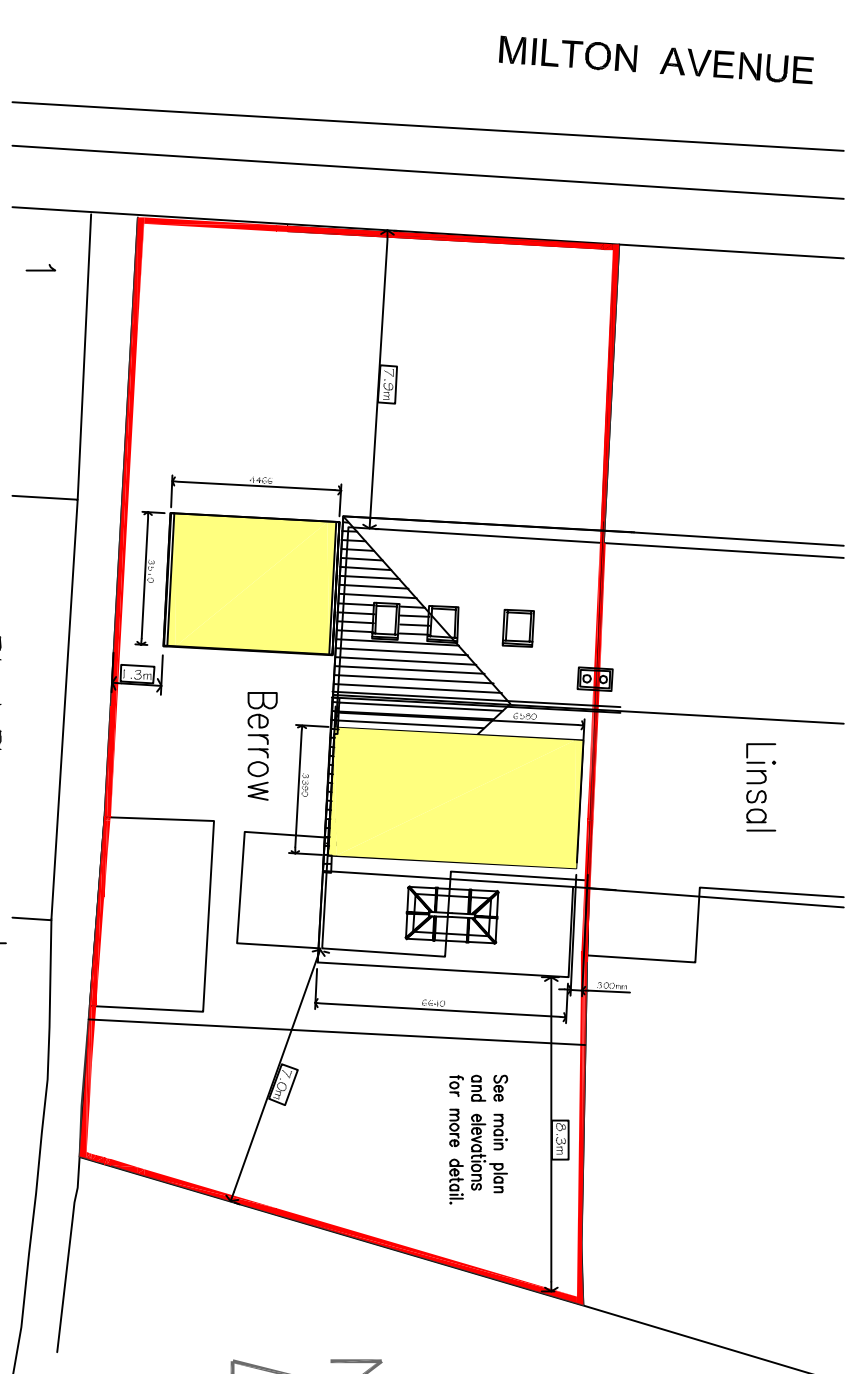
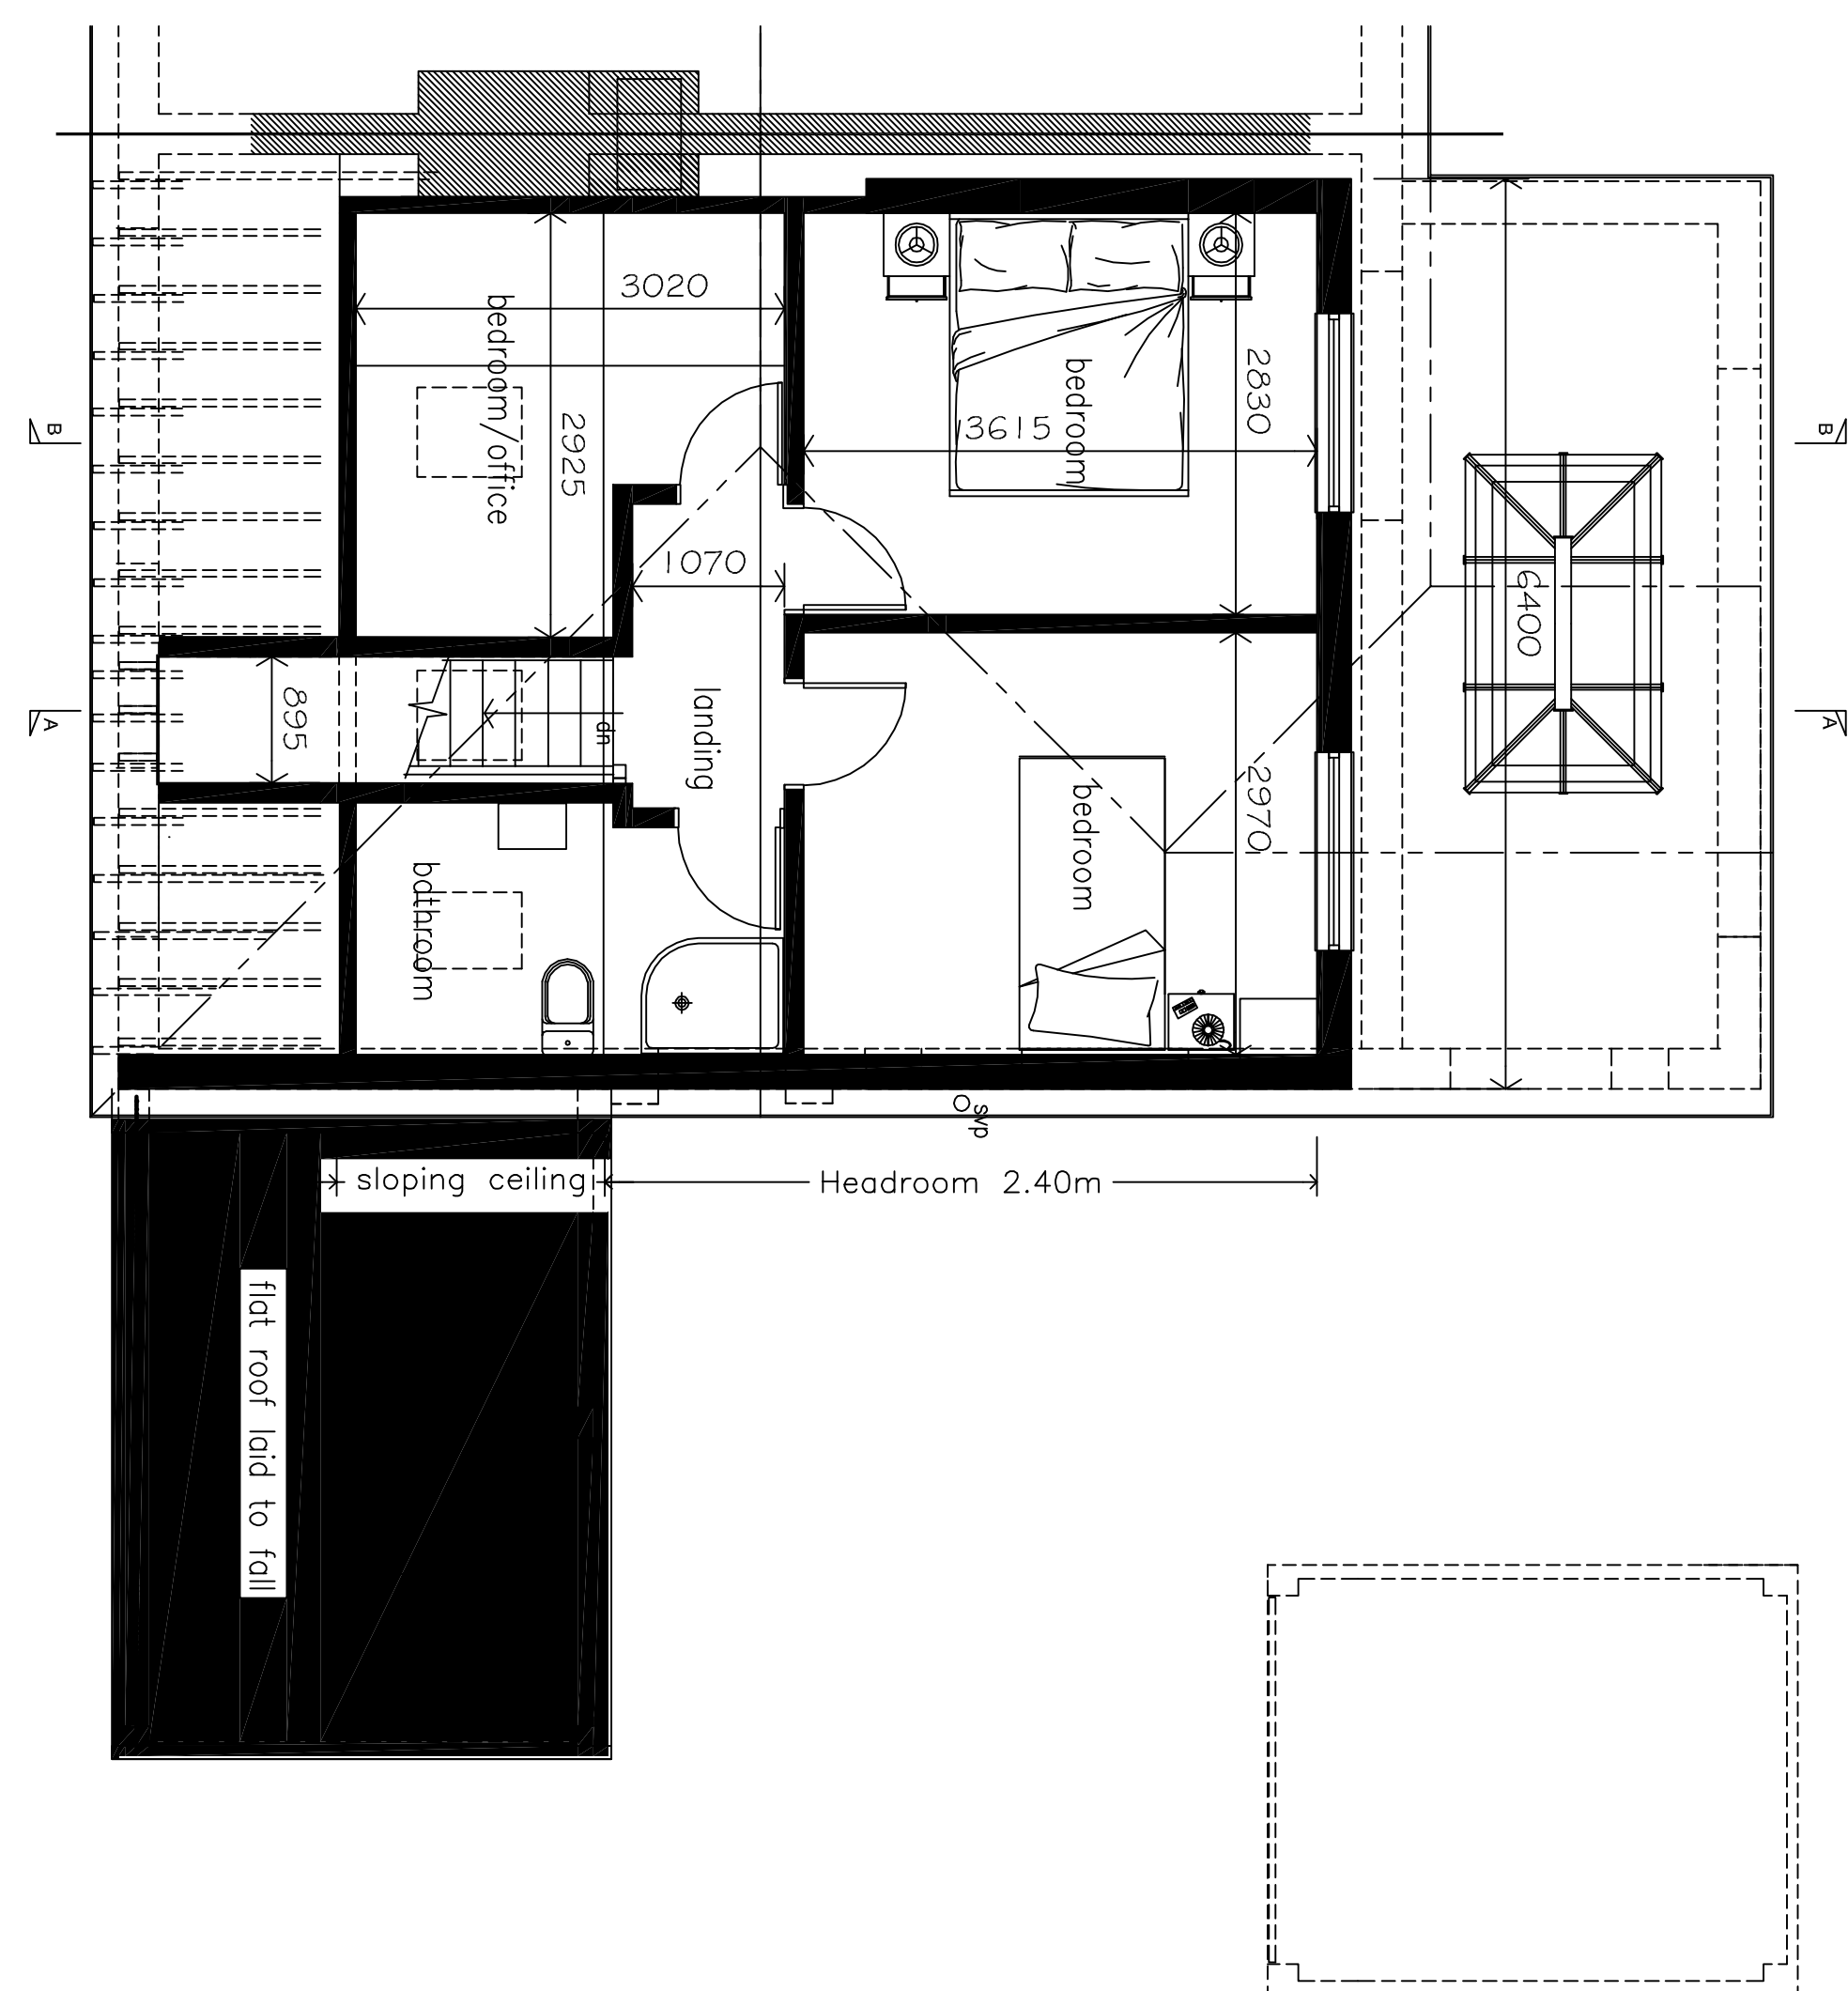
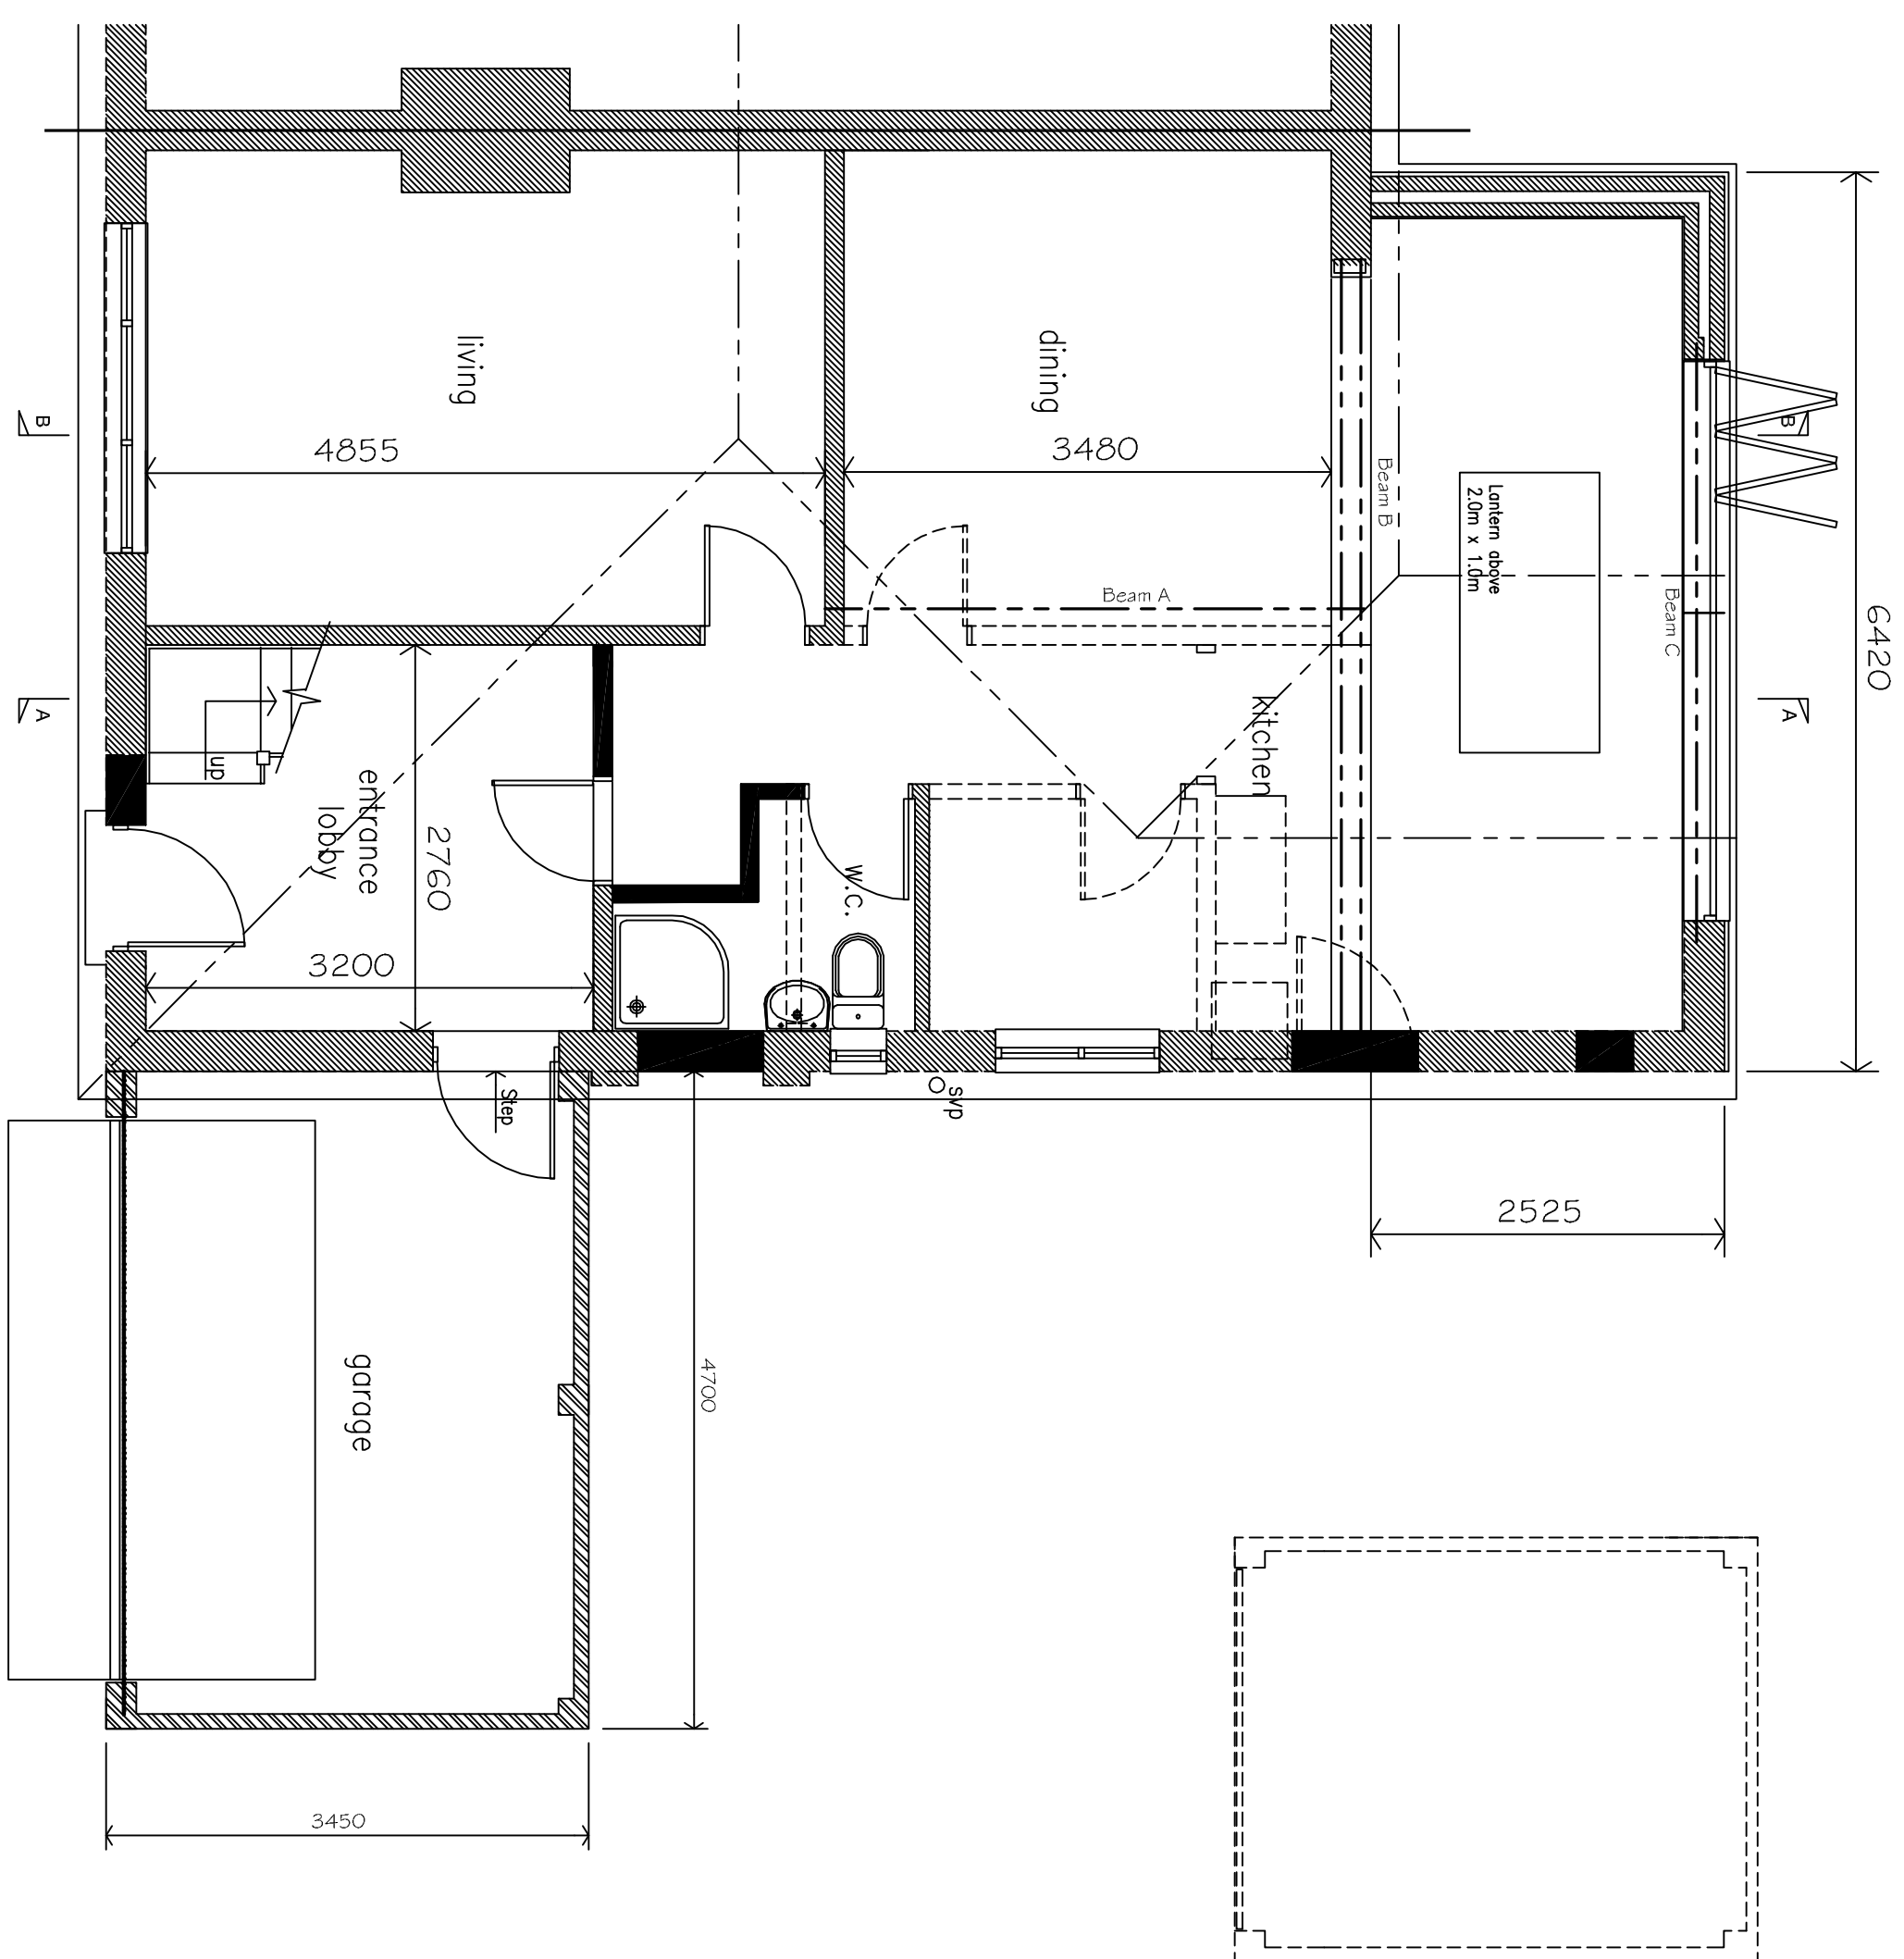
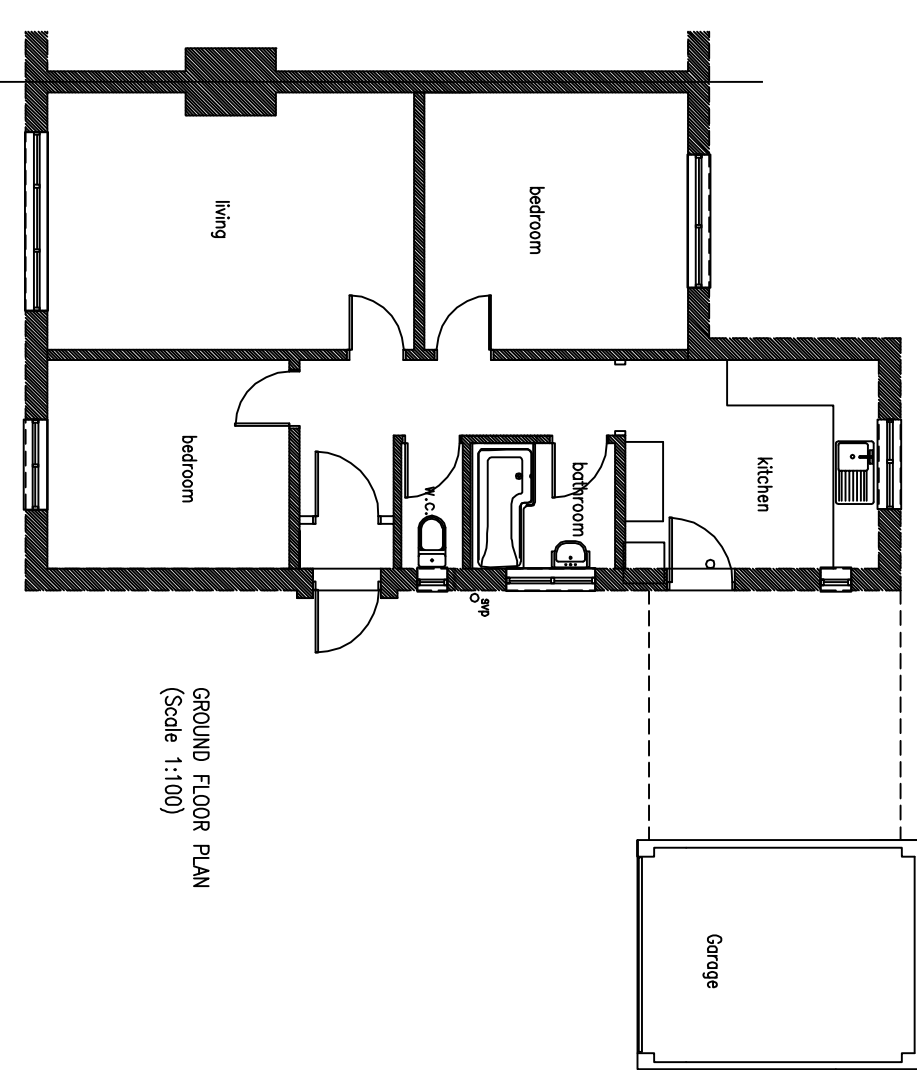
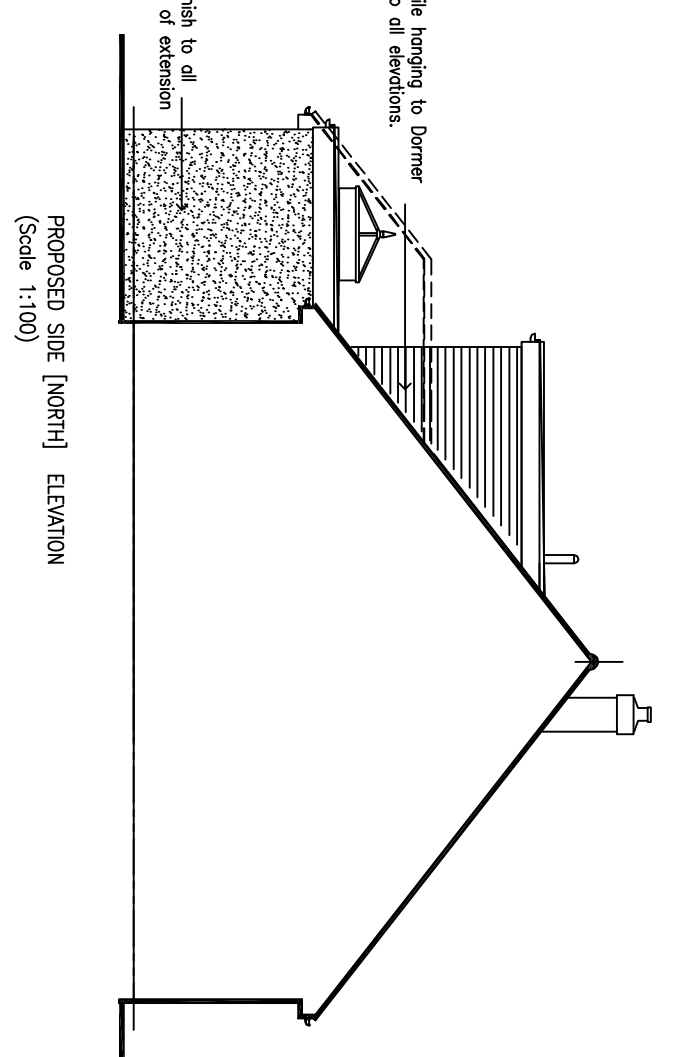
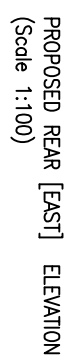
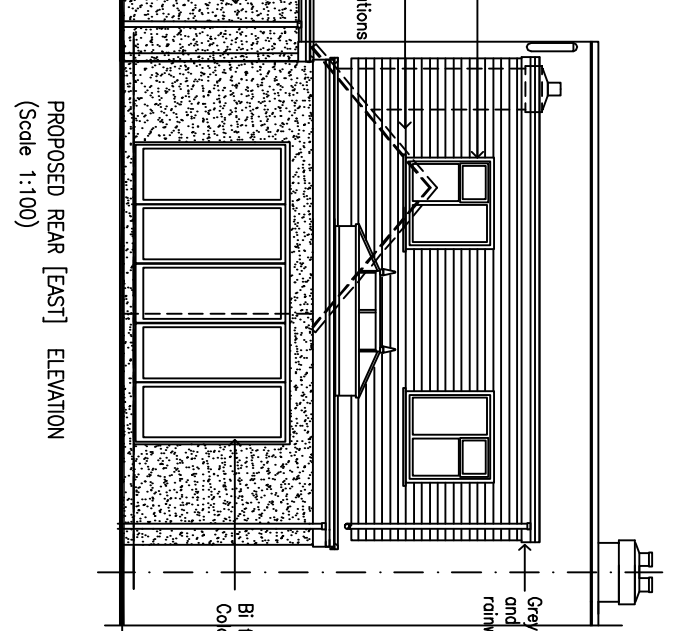
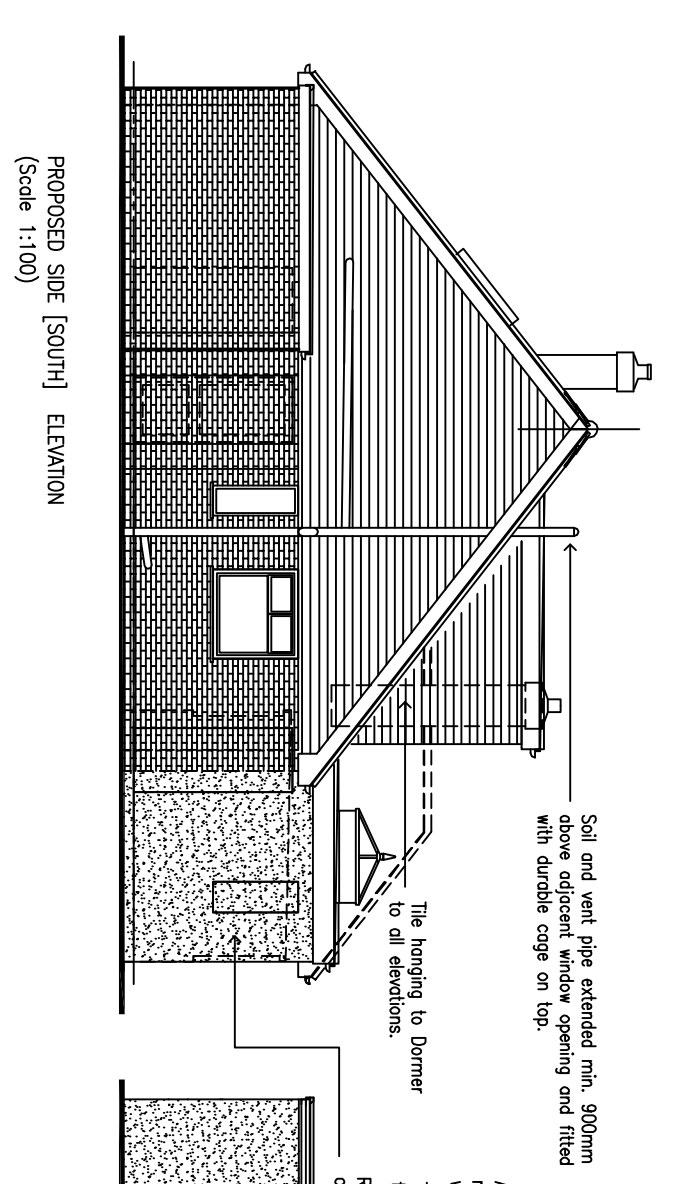
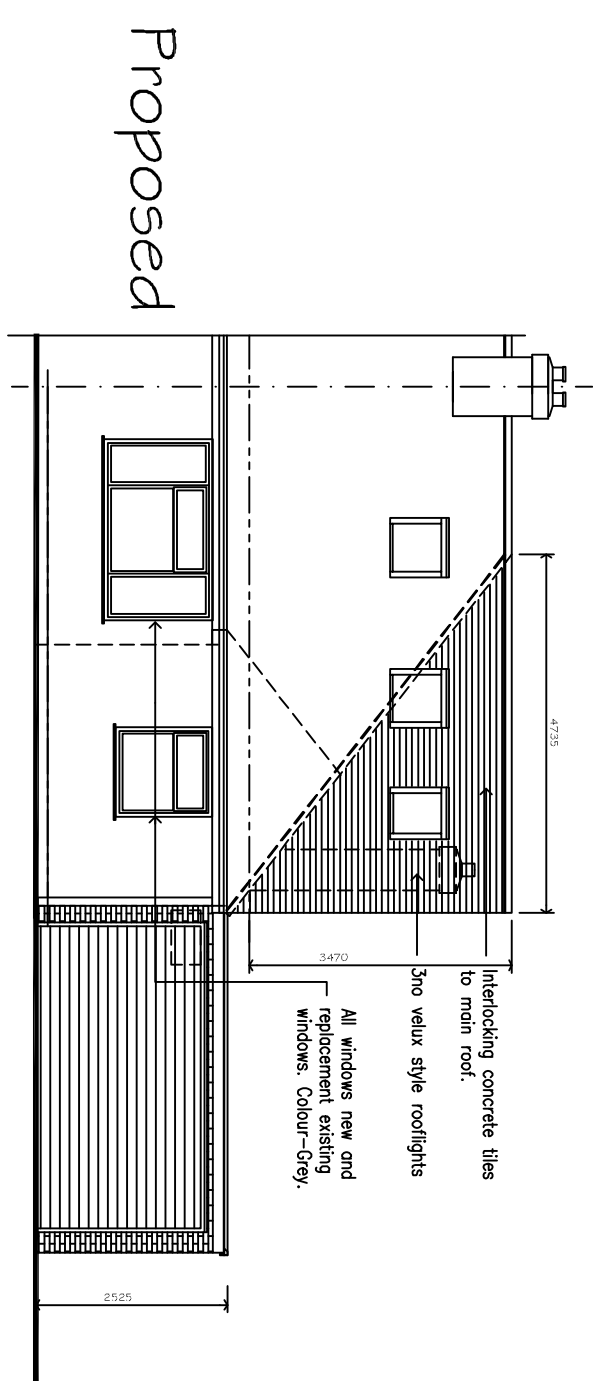
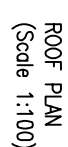
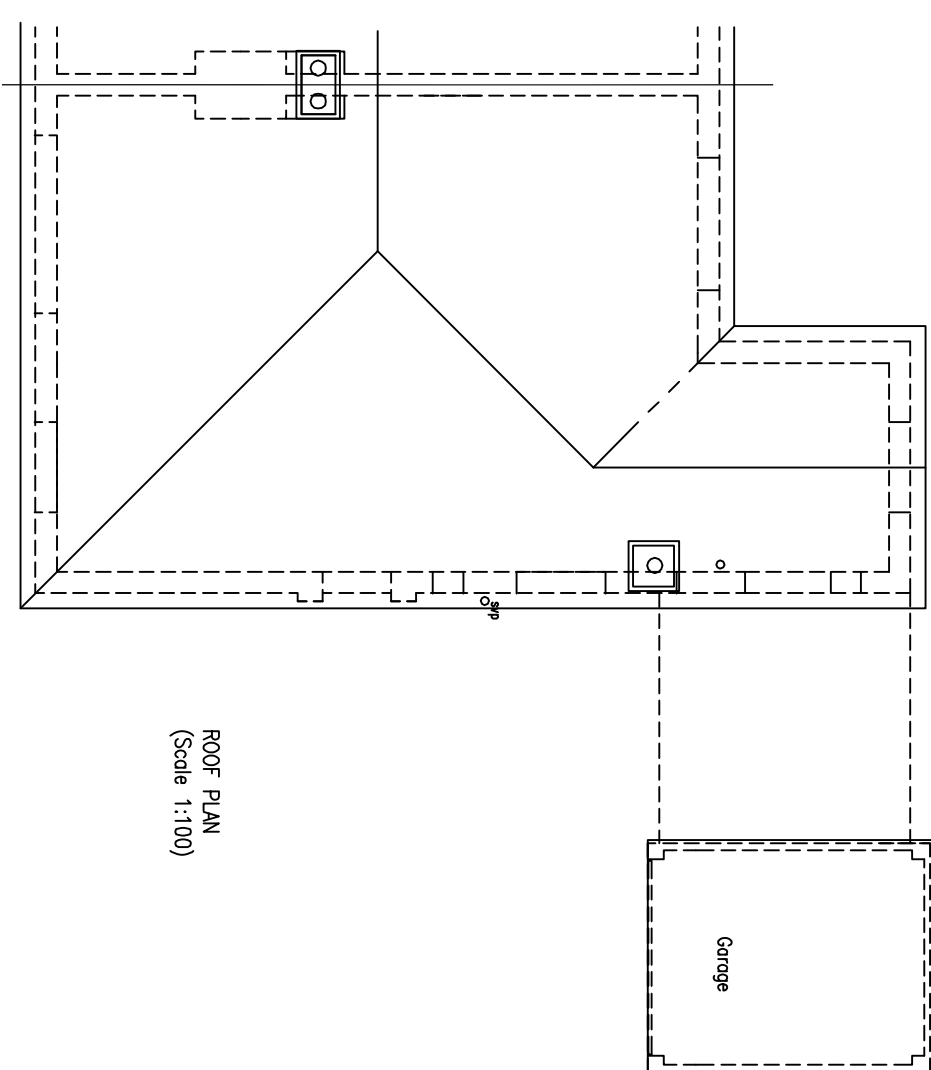
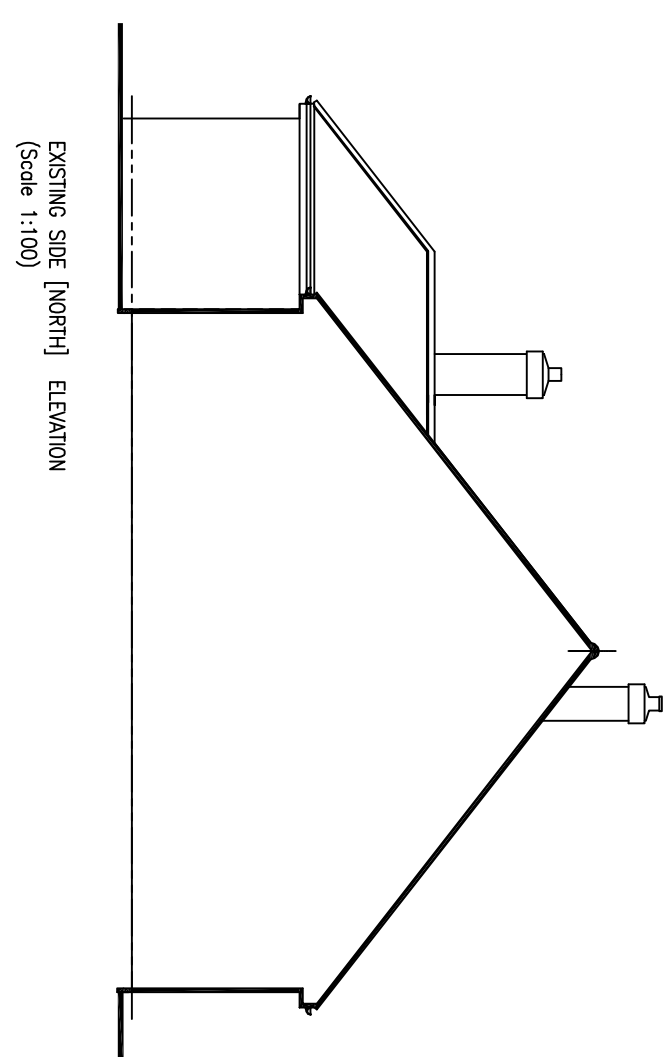
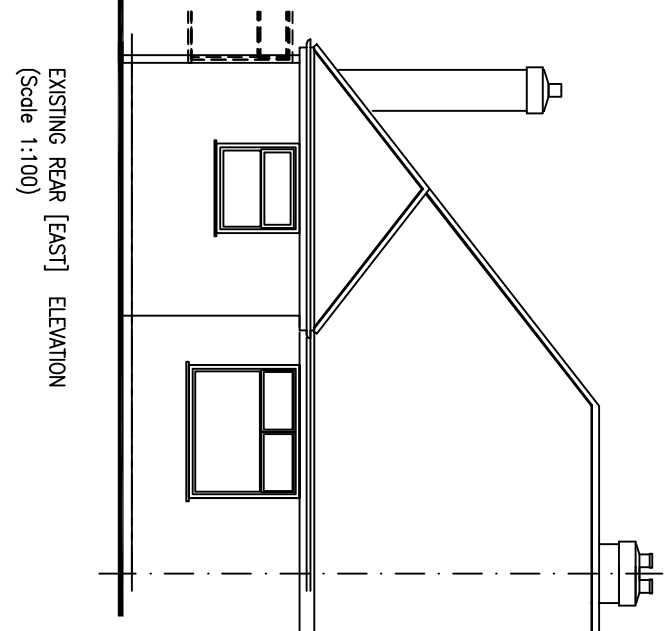
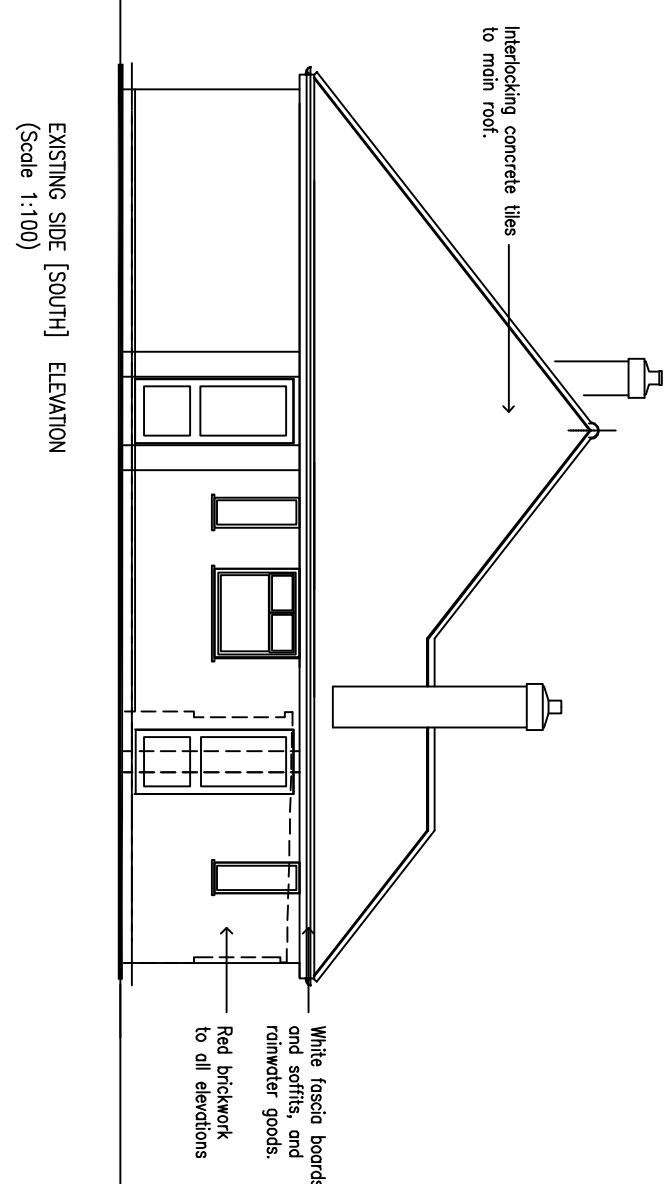
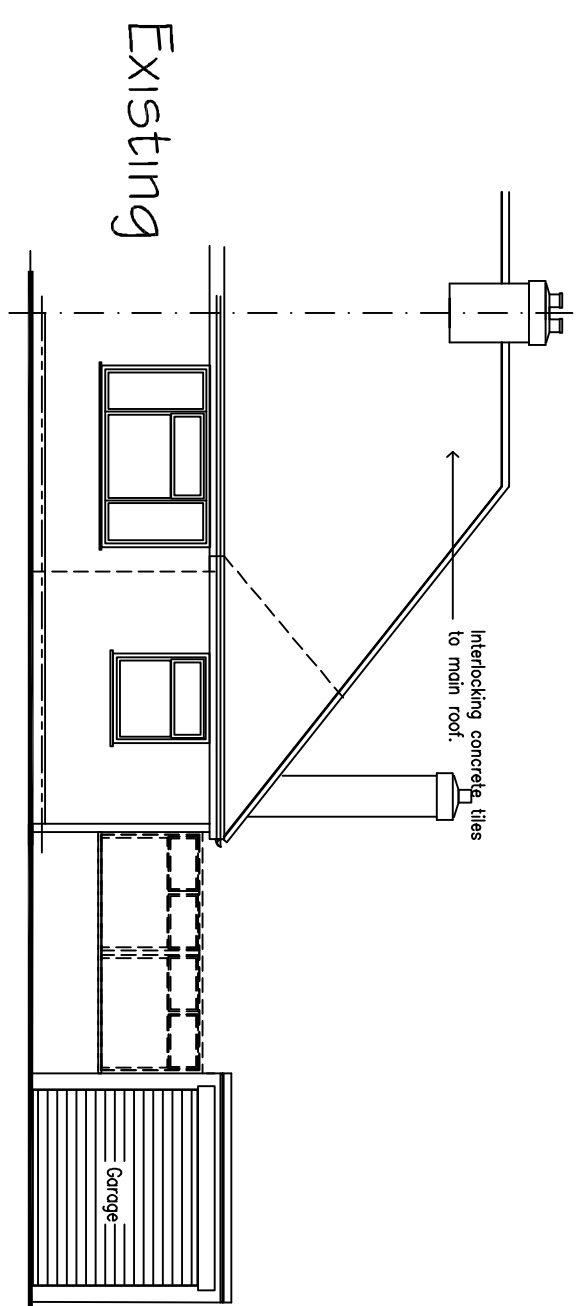


TERRY STUCKEY 50 Beppert Road, West Salem, Ohio 44886 BRG 4100		Telephone 01723 440379 (07717378081)	
MRS & MRS M KEAMP Grant			
Project BERRON, MILTON AVENUE, RUSTINGTON, WEST SUSSEX, BN16 2PP			
Drawing EXISTING AND PROPOSED SINGLE STOREY SIDE AND REAR EXT'N, HIP TO GABLE LOFT CONVERS'N WITH REAR DORMER AFTER DEMOLITION OF EXIST. GARAGE. SHEET 0/2A			
Original Size Scale A1	As shown	Printer T.S.	Date May 22
Project No. BERR/	Drawing No. 001	Rec'd	