





All new joinery to be constructed using hardwood timber and painted in accordance with the separate schedule

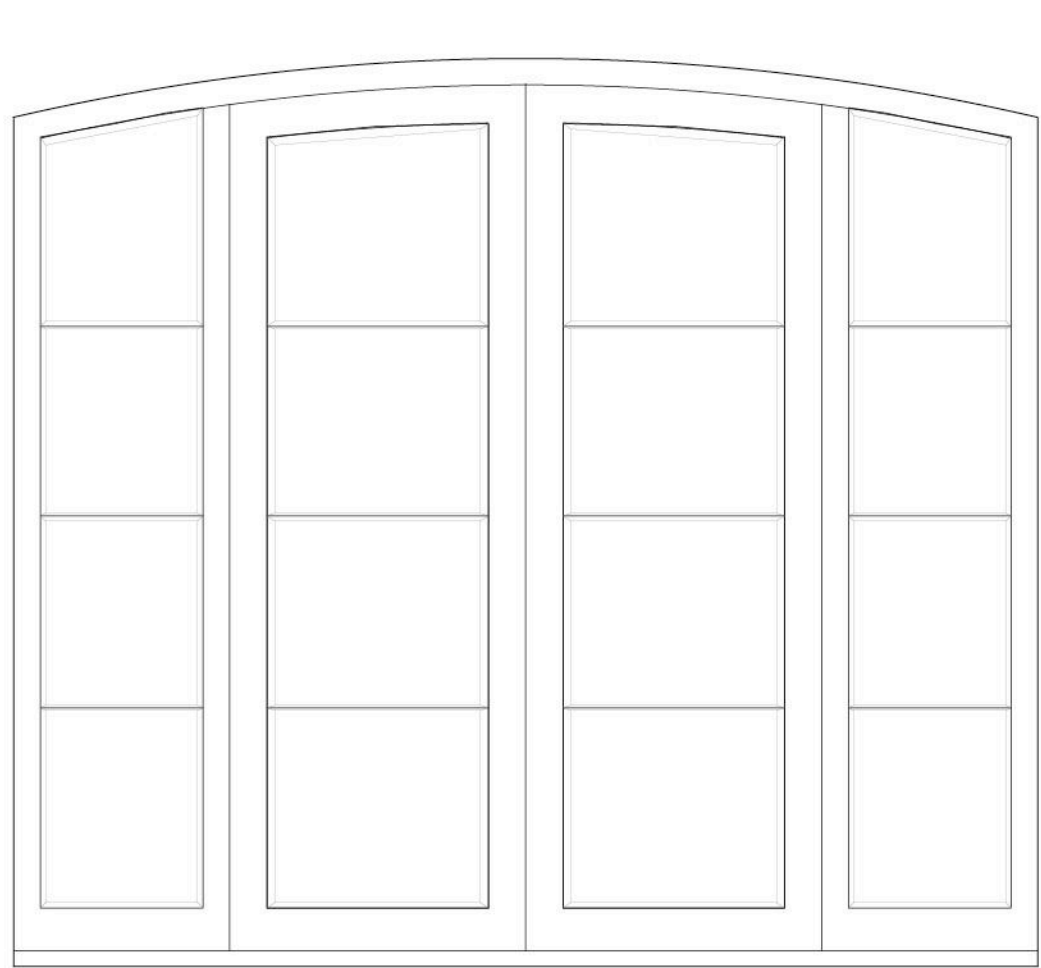


D5 - South Elevation

Scale 1:20

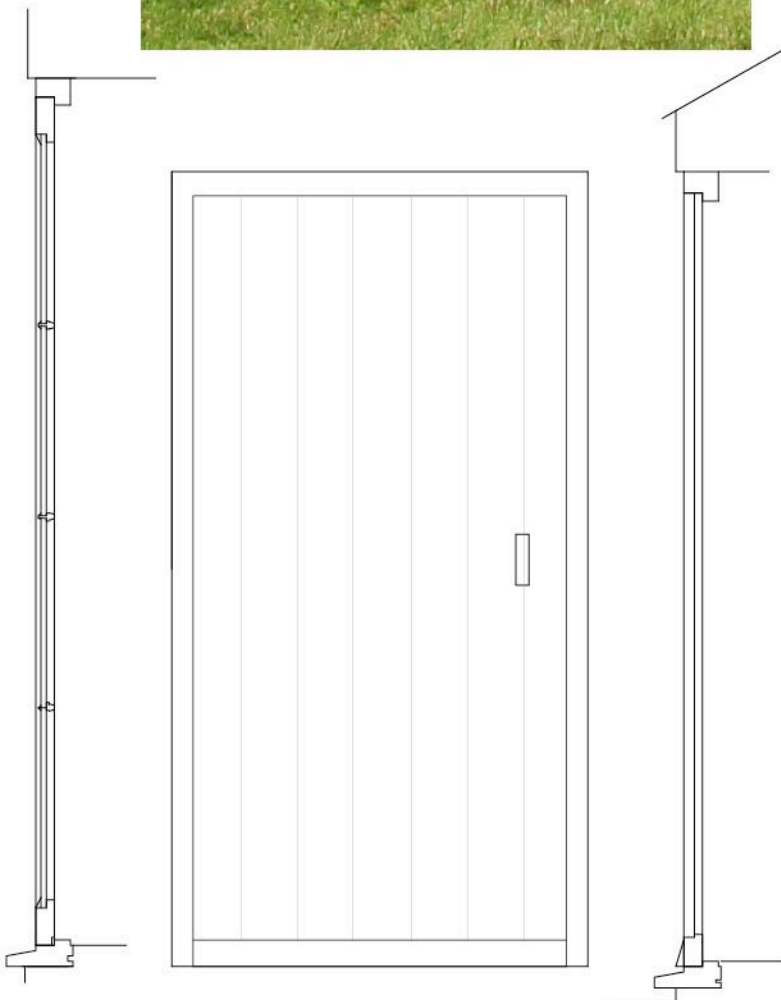


D4 - East Elevation

Scale 1:20

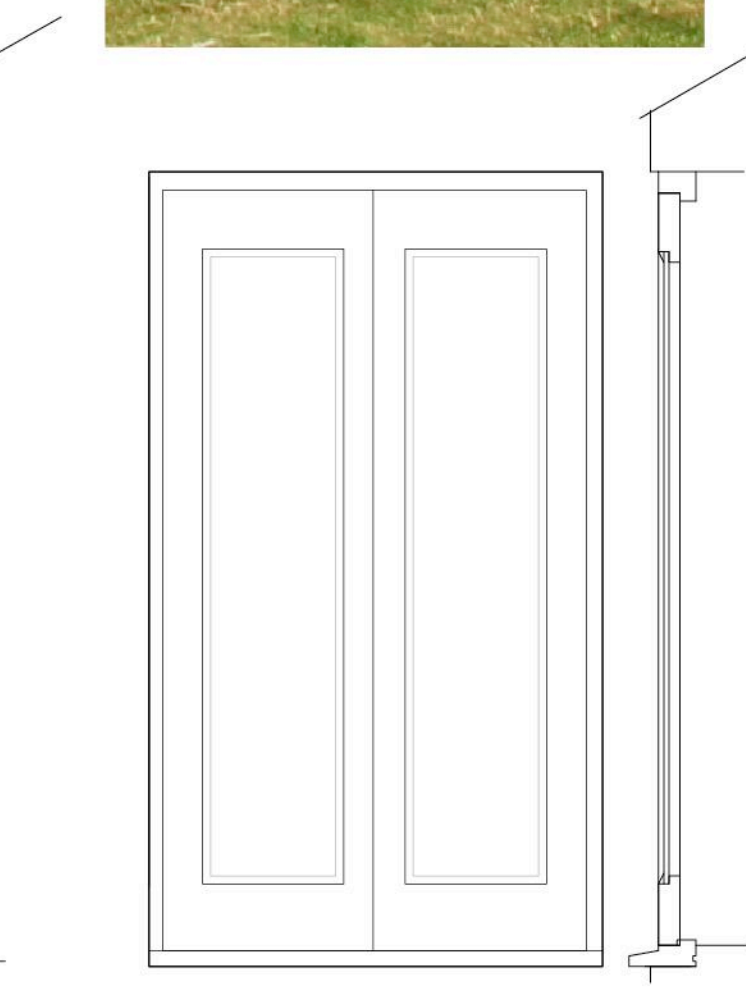




D3 - East Elevation

Scale 1:20

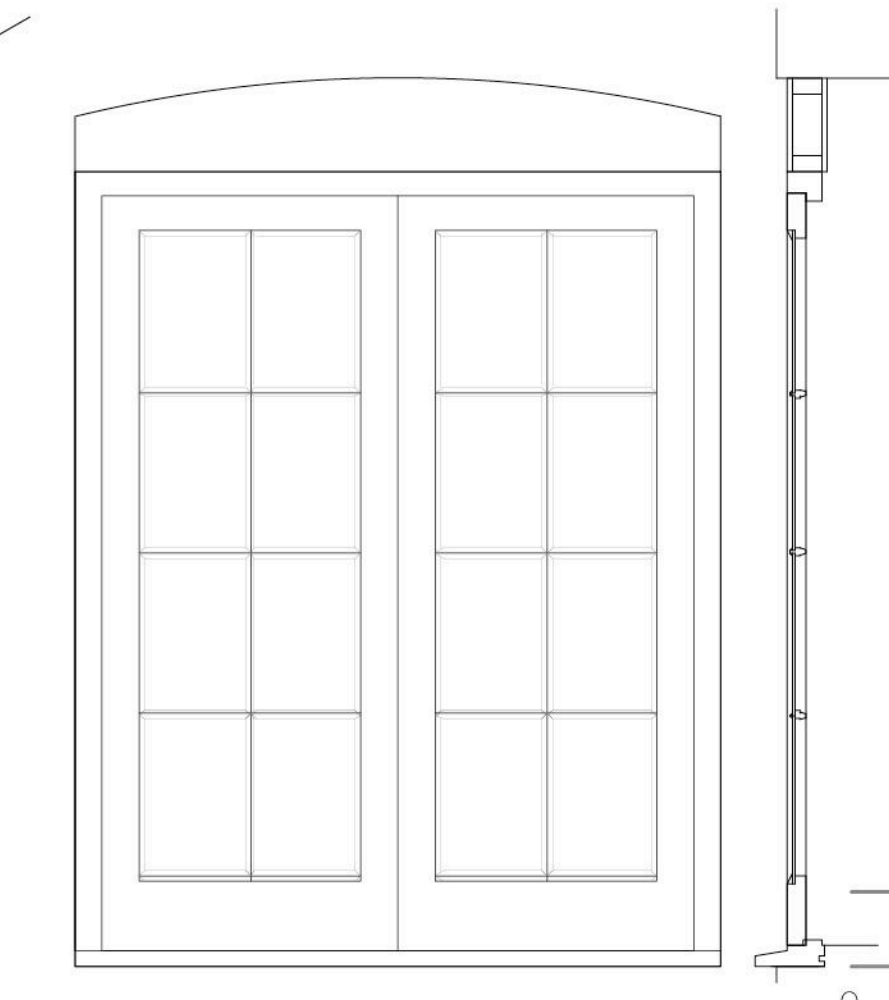

D1 - North Elevation

Scale 1:20

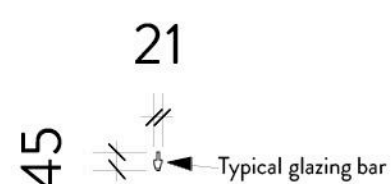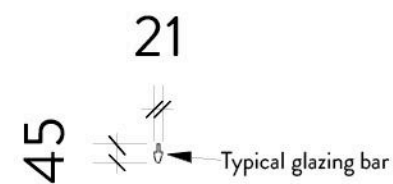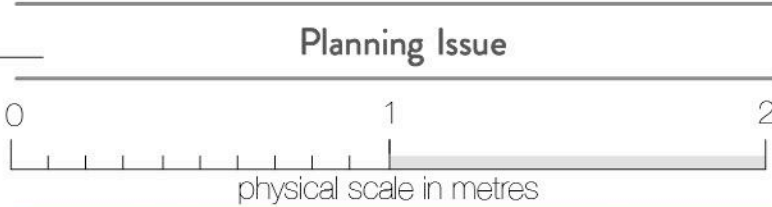

KingfisherCreative
ARCHITECTURAL DESIGN LTD

76 ELLESMERE ORCHARD, WESTBOURNE EMSWORTH PO10 8TR
INFO@KINGFISHERCREATIVE.CO.UK 01243 251240
COMPANY REGISTERED IN ENGLAND REGISTRATION NUMBER : 8644051

Proposed Alterations

Project: Elm Farm
34 The Street
Rustington
BN16 3NX

Date May 2015

Scale 1:20 @ A2

Revision -

Job No. 1354