




BLOCK PLAN

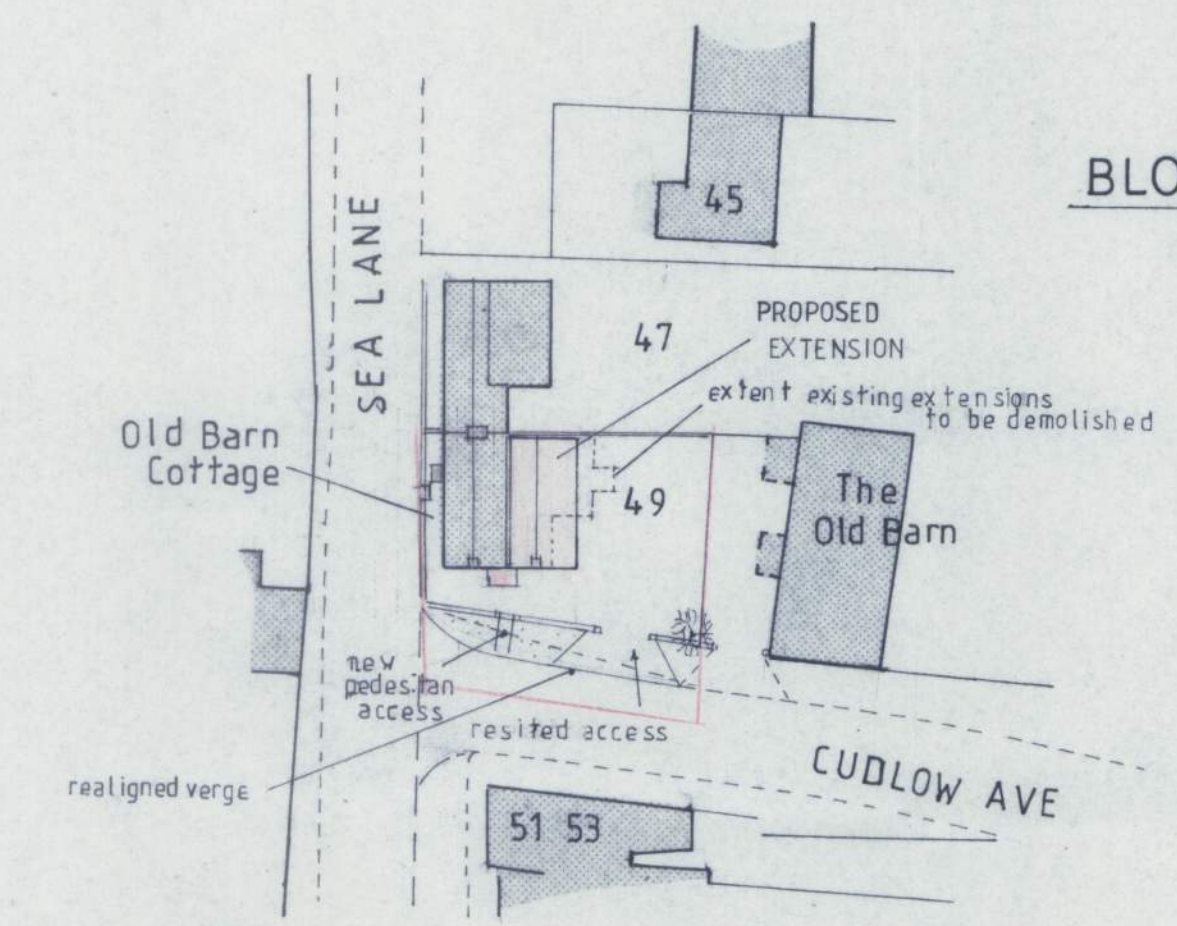

Scale 1/500 (approx.)

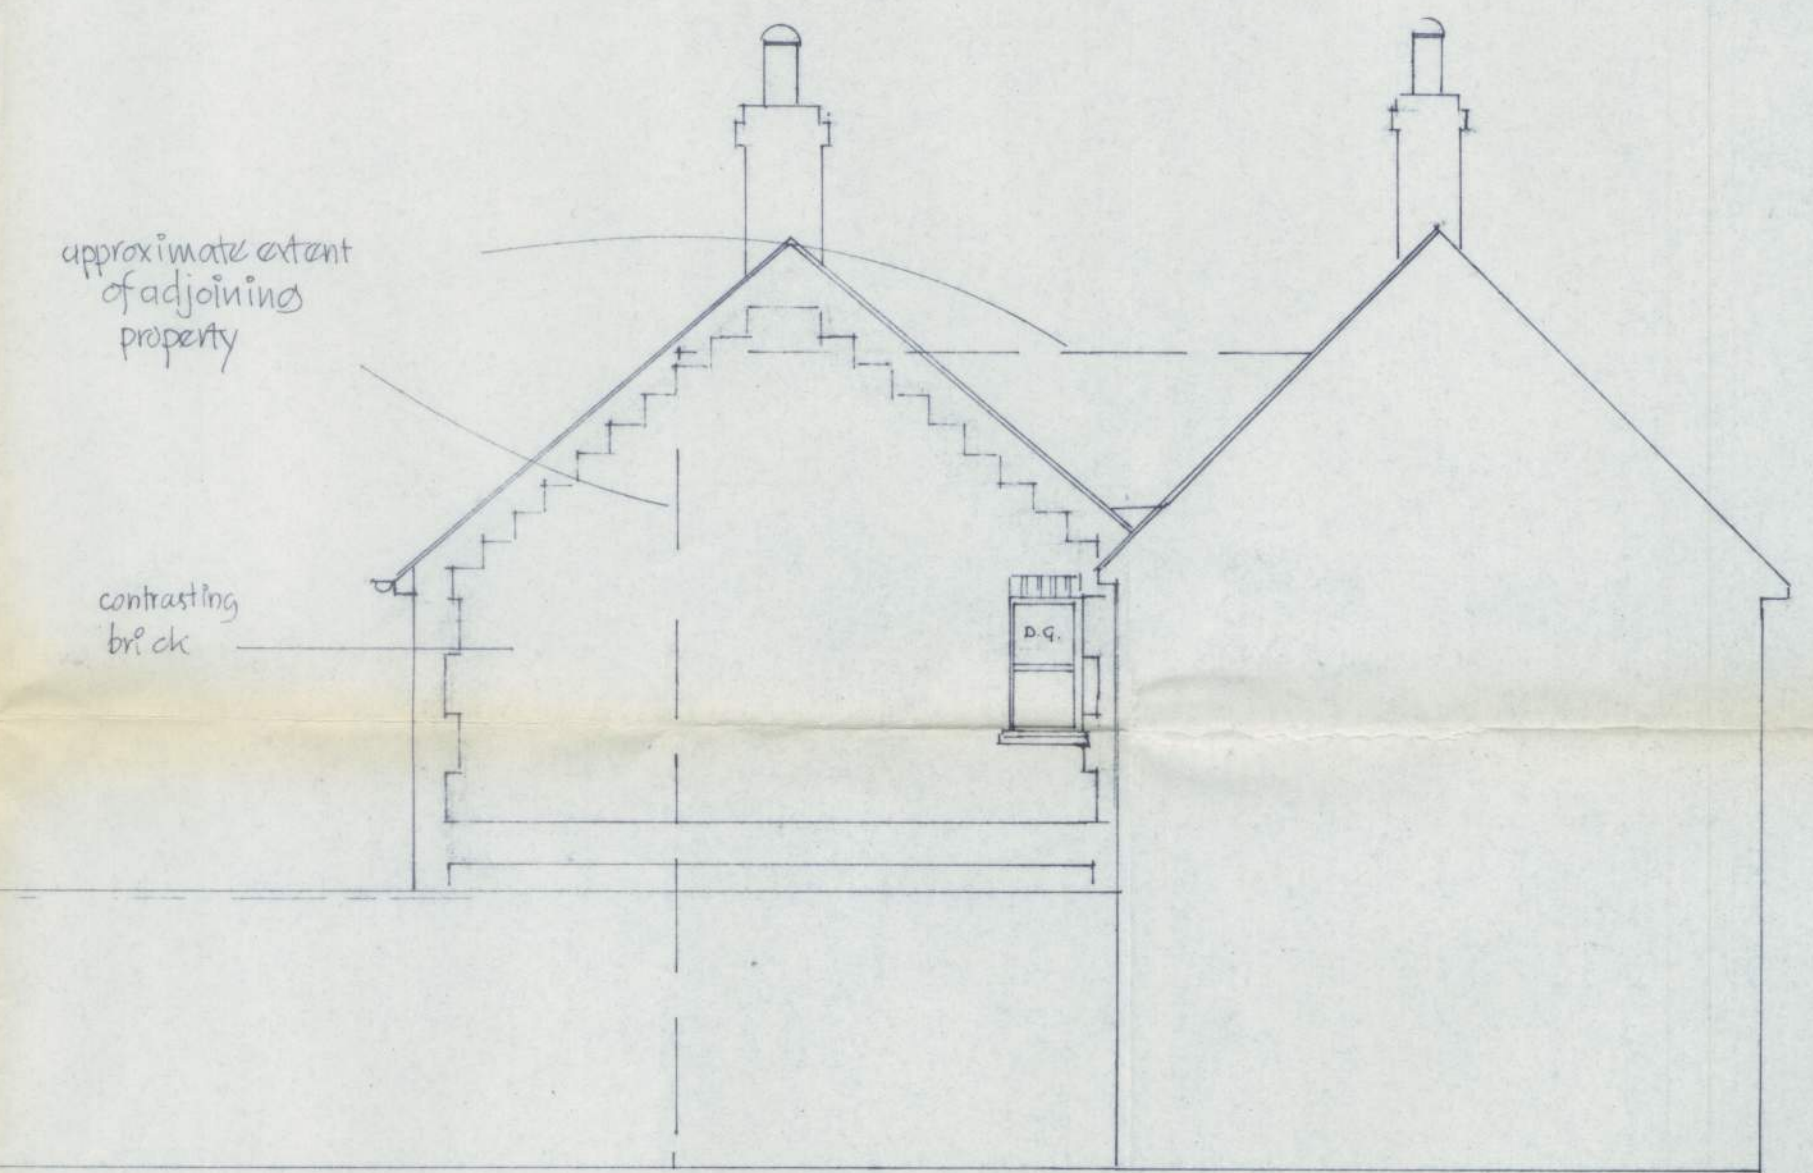

NORTH ELEVATION

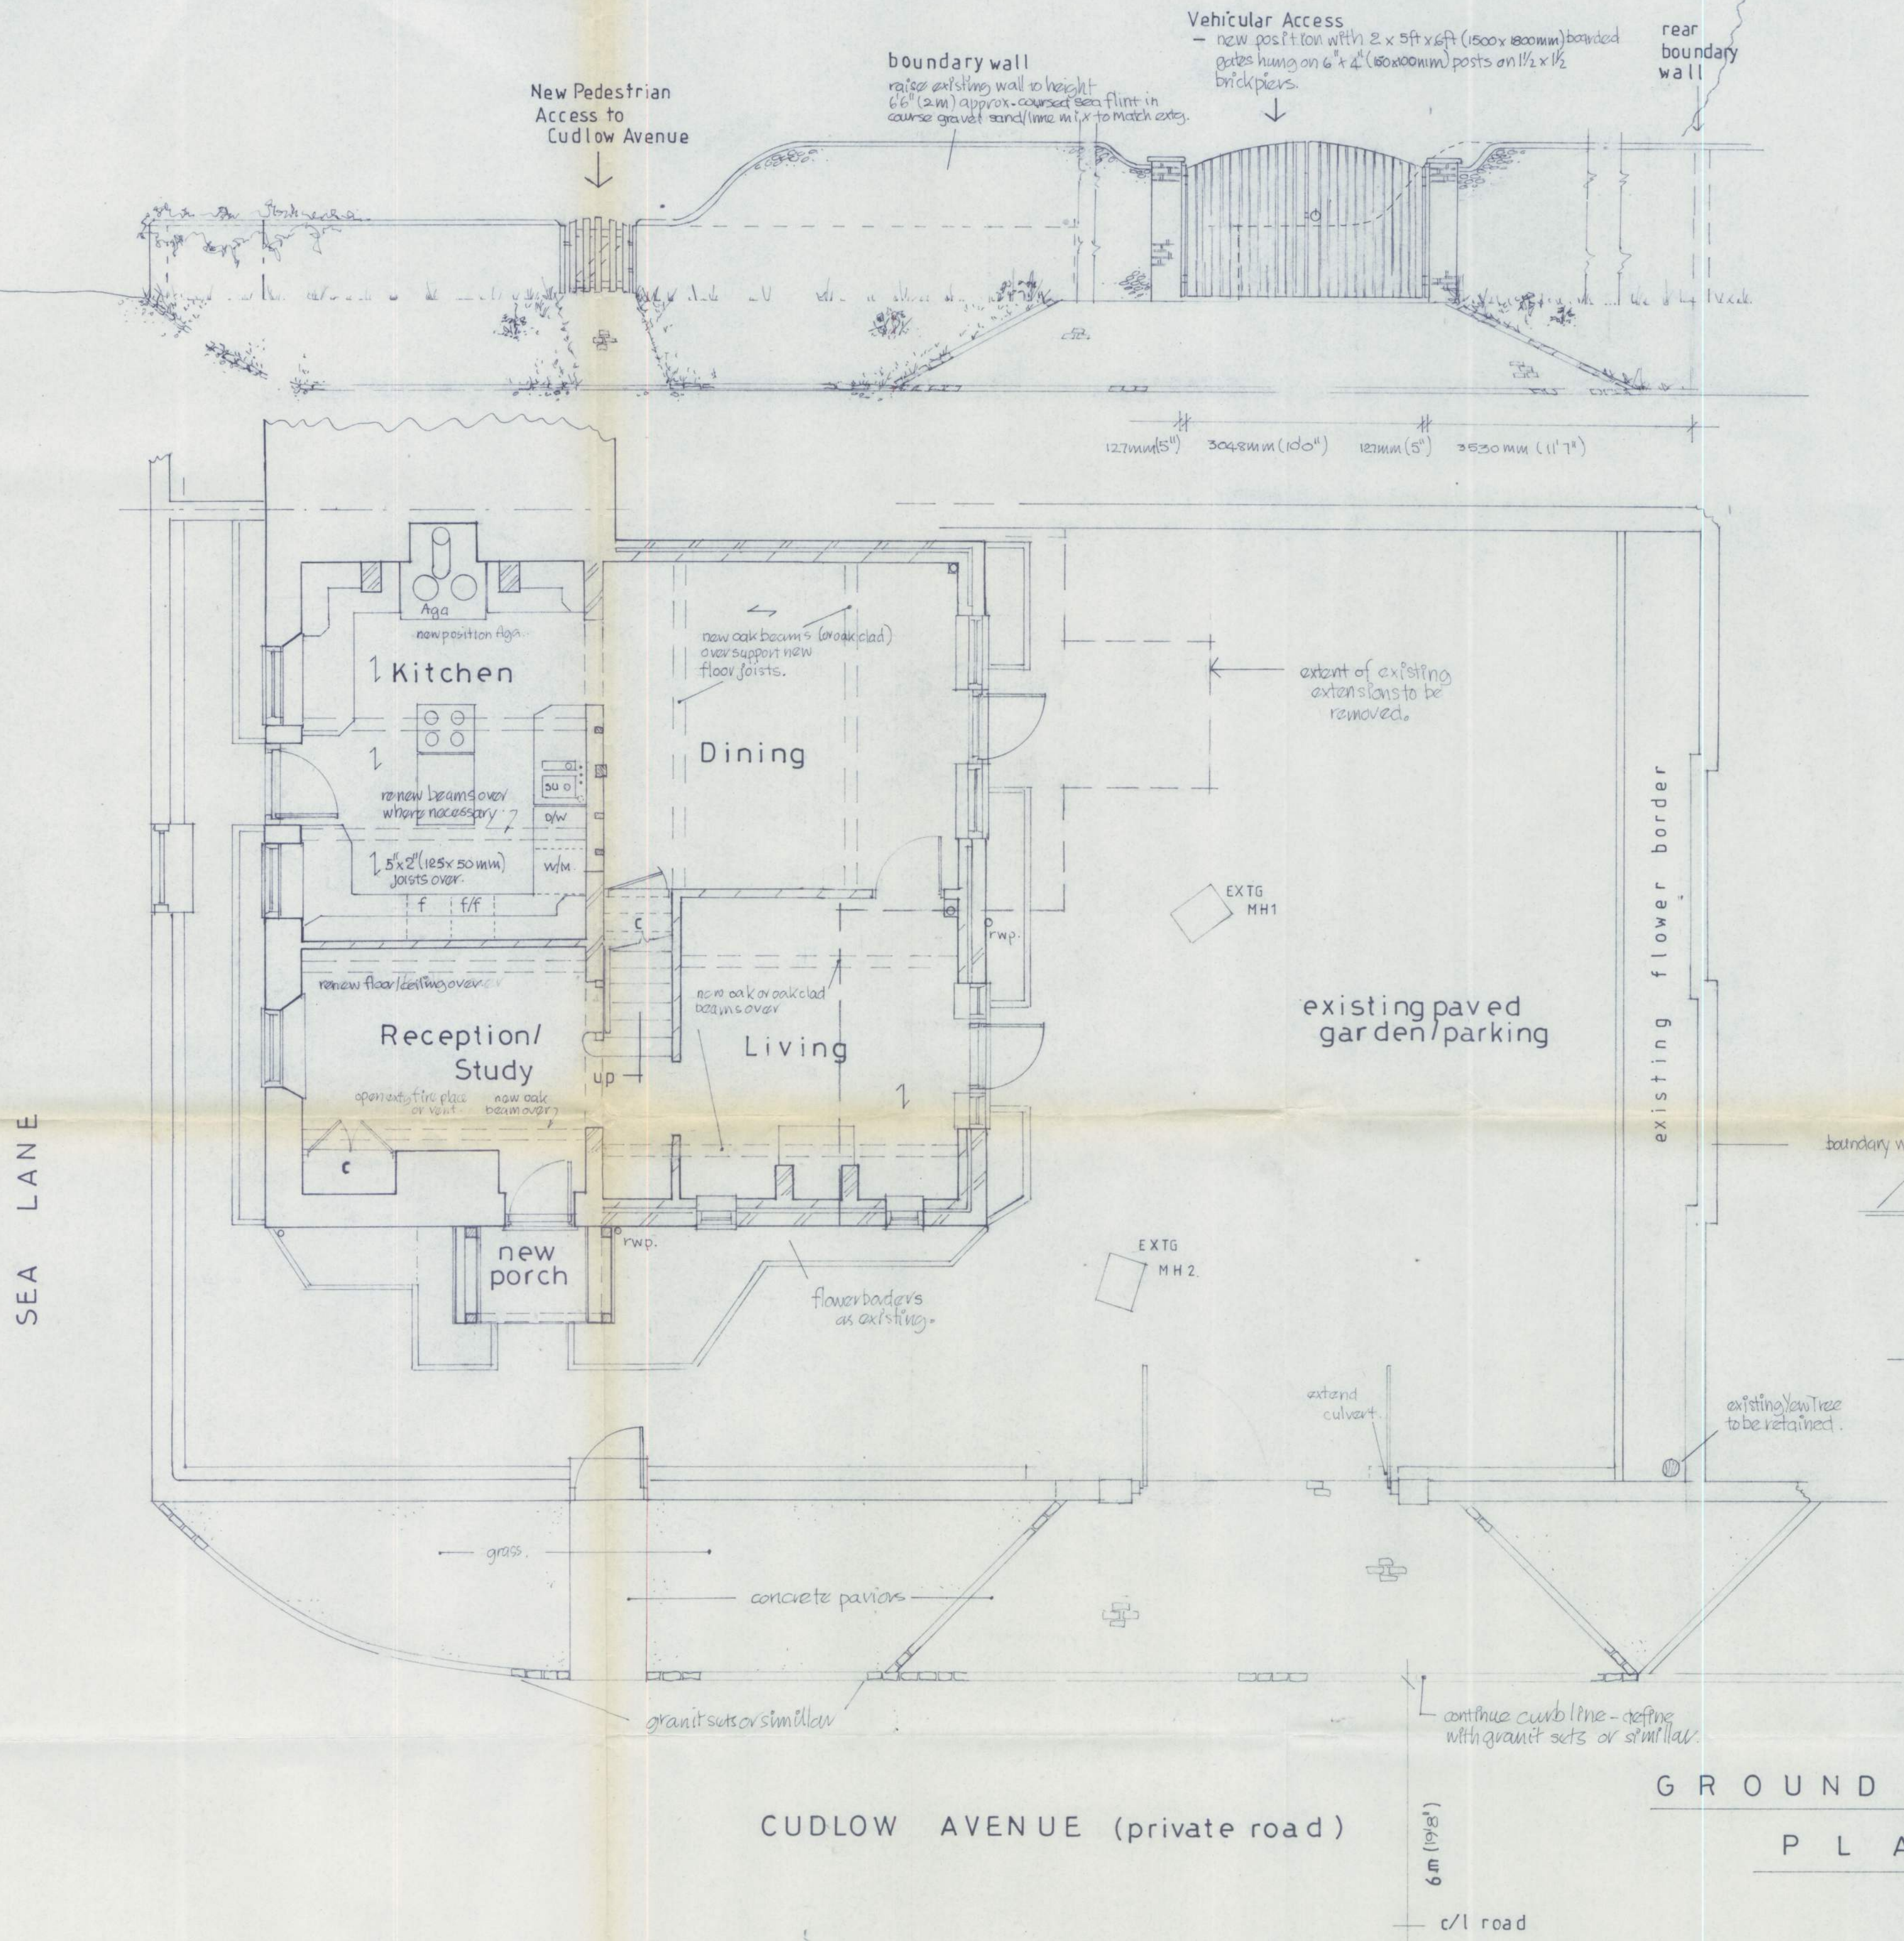

**GROUND FLOOR
PLAN**

PLAN NO. E/02/02/97

Scale 1/50 (approx.)