


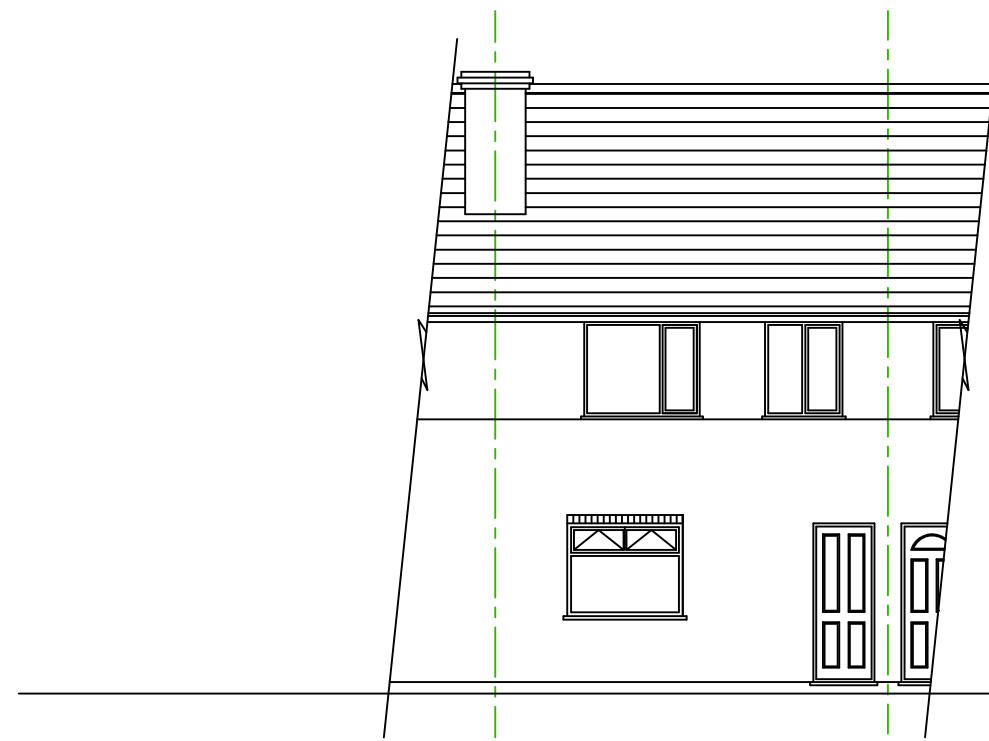


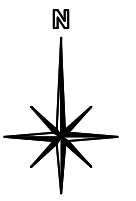


Existing North Elevation

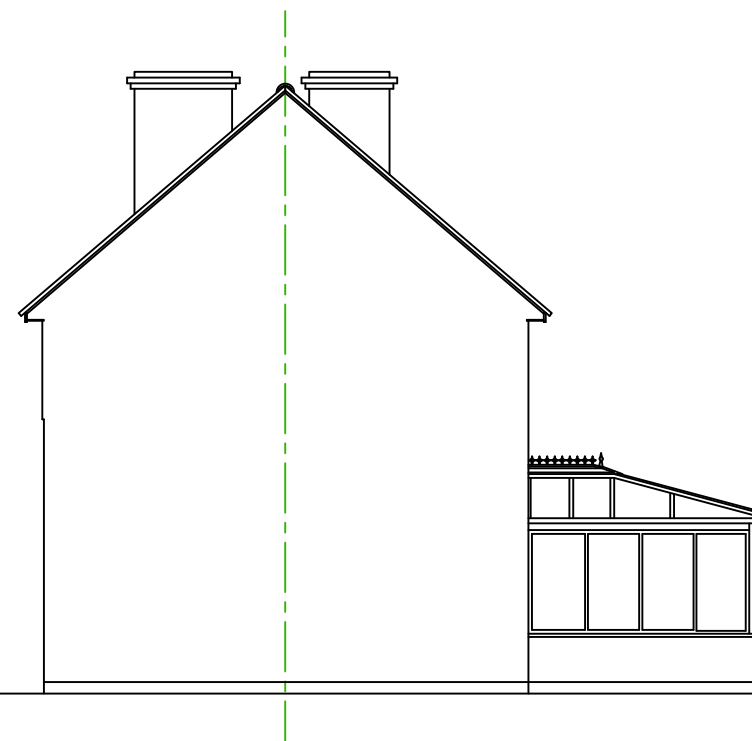


Existing West Elevation

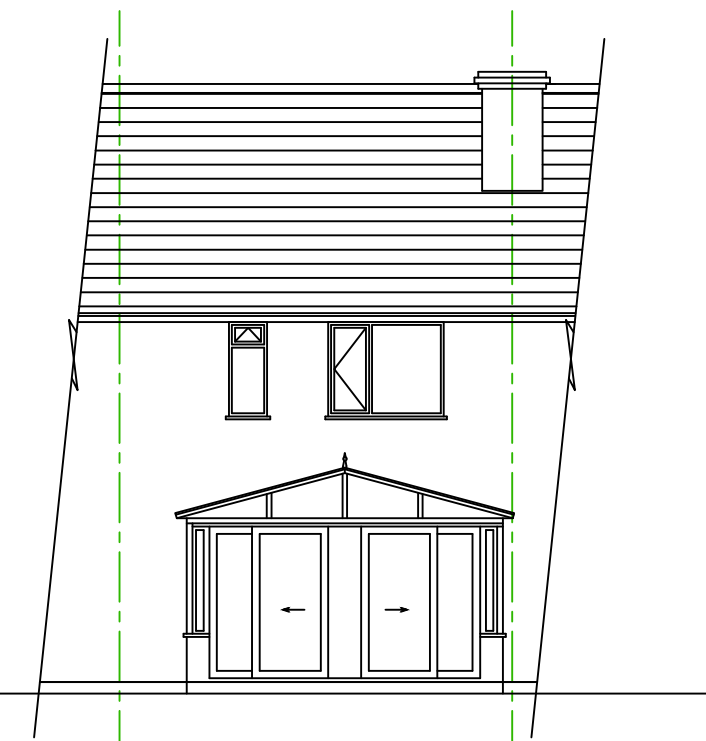


Existing South Elevation

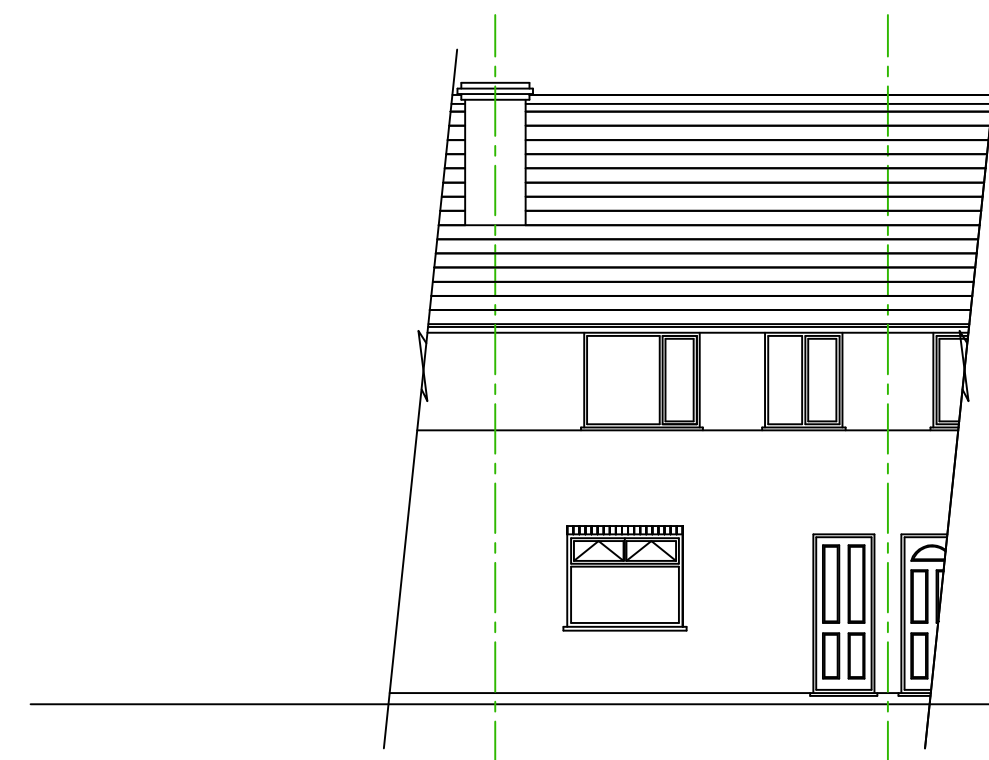


Proposed North Elevation

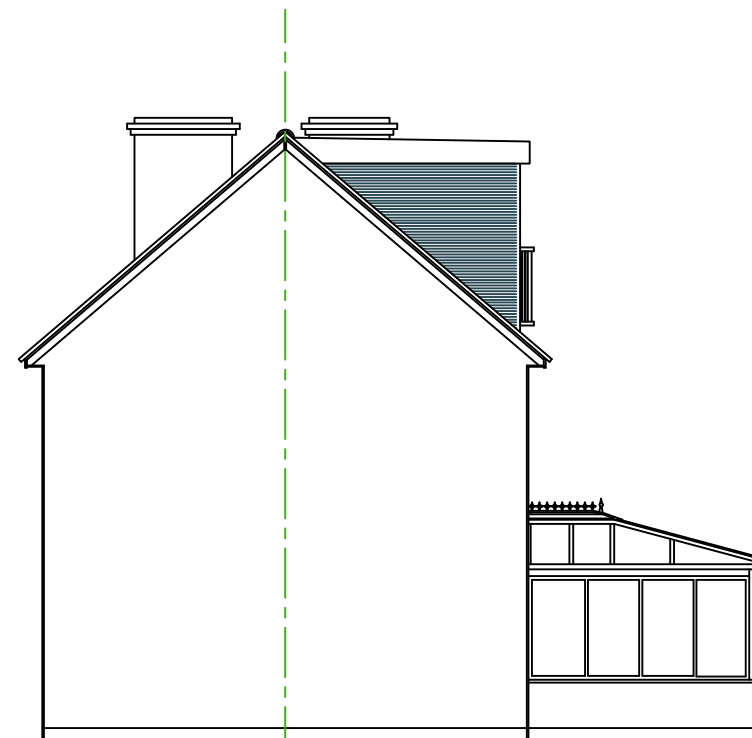

Proposed West Elevation

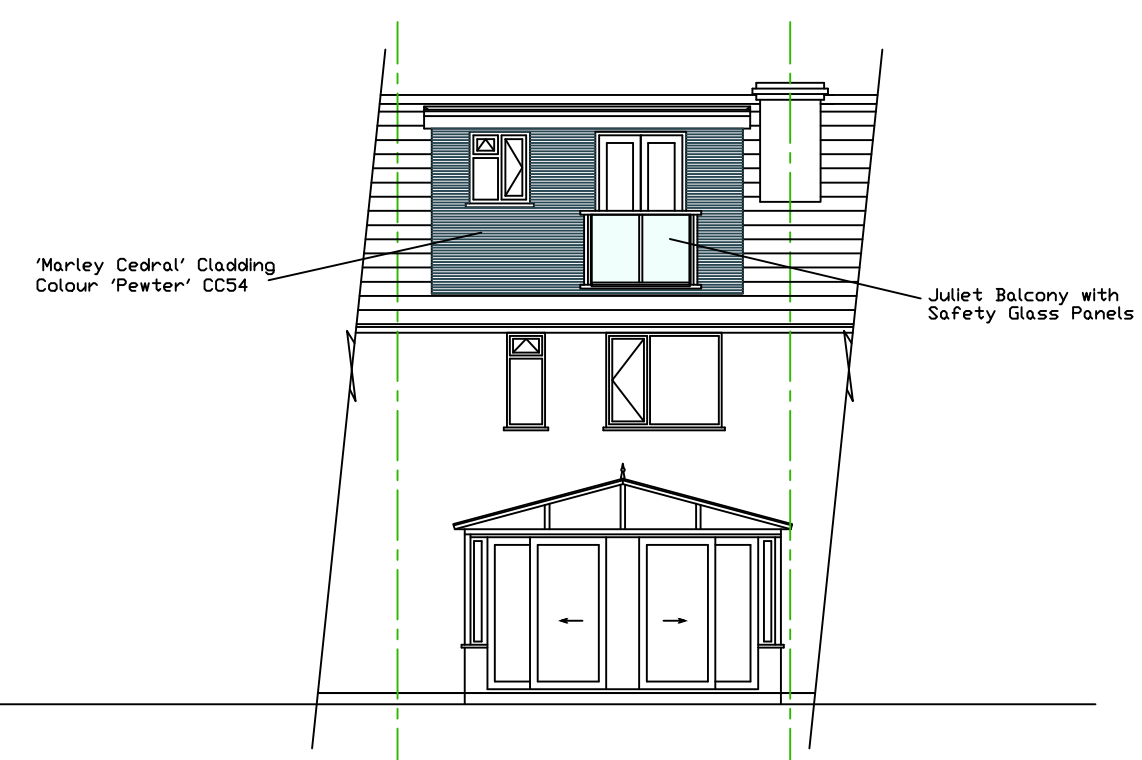

Proposed South Elevation

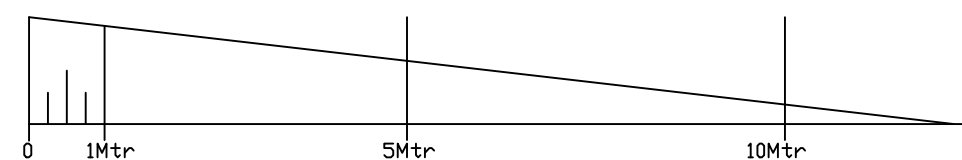

Scale 1-100

This Drawing and Design is not to be copied without written permission from Extending Homes. Only dimensioned details should be used but may be scaled for Planning Permission. All Dimensions are in Metric and are to be checked on site before proceeding with any work and any Discrepancy reported at once.

 extending homes Tel:- 01243 555208 enquiries@extendinghomes.co.uk	
TITLE:- Rear Loft Conversion @ 107 Worthing Road Rustington West Sussex BN16 3LX	
DATE:-	18th May 2018
SCALE:-	Elevations 1-100
DRAWN:-	P.Robinson
DWG. No. 1805181/PL/1	