



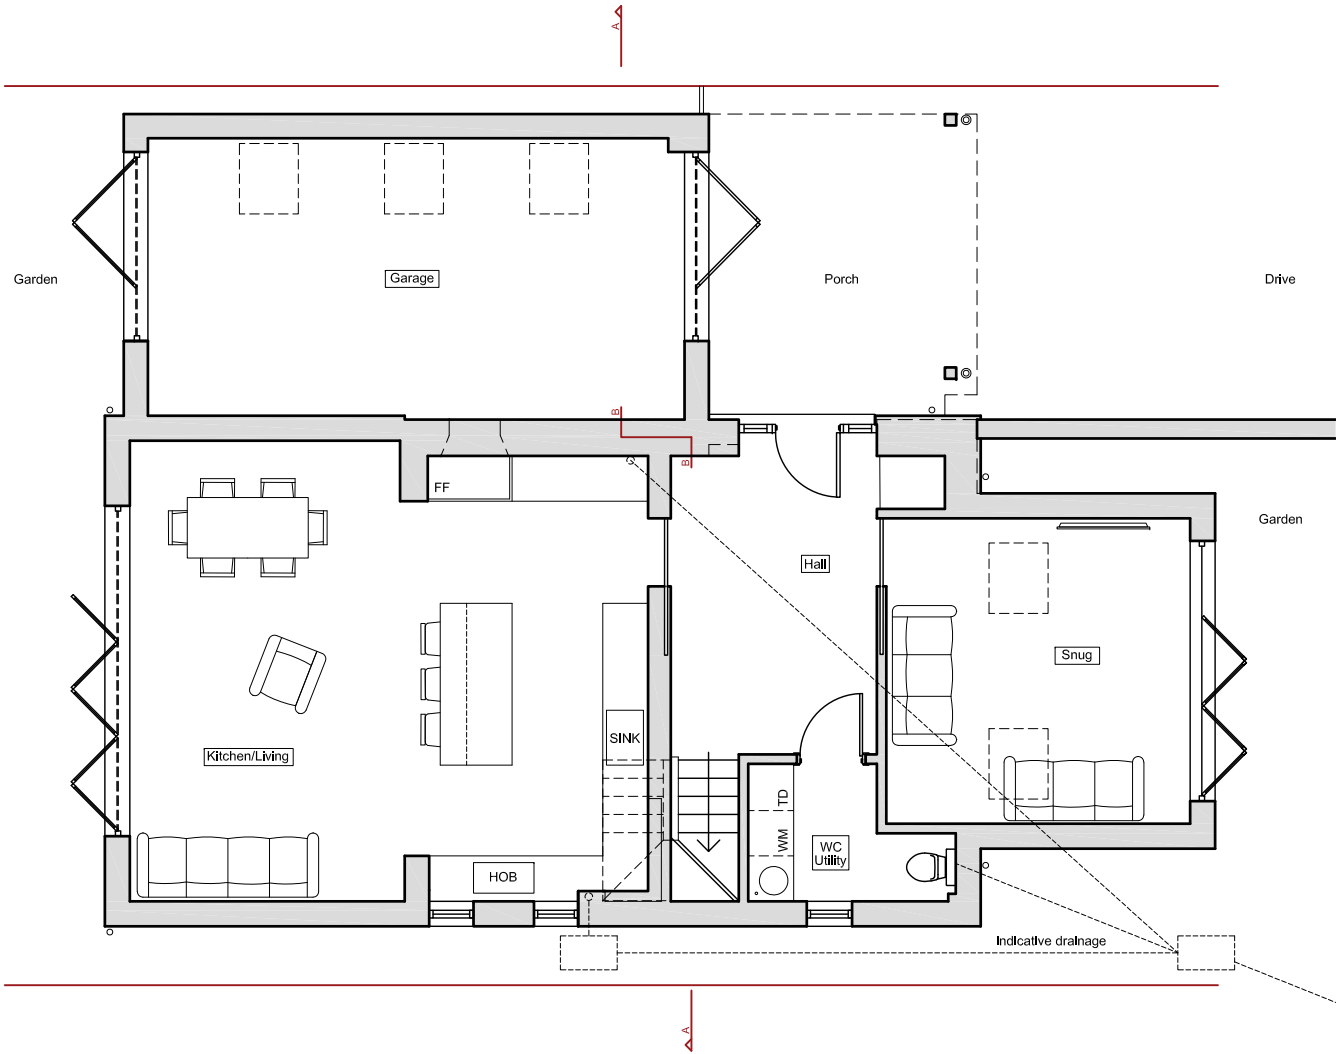

Proposed ground floor plan

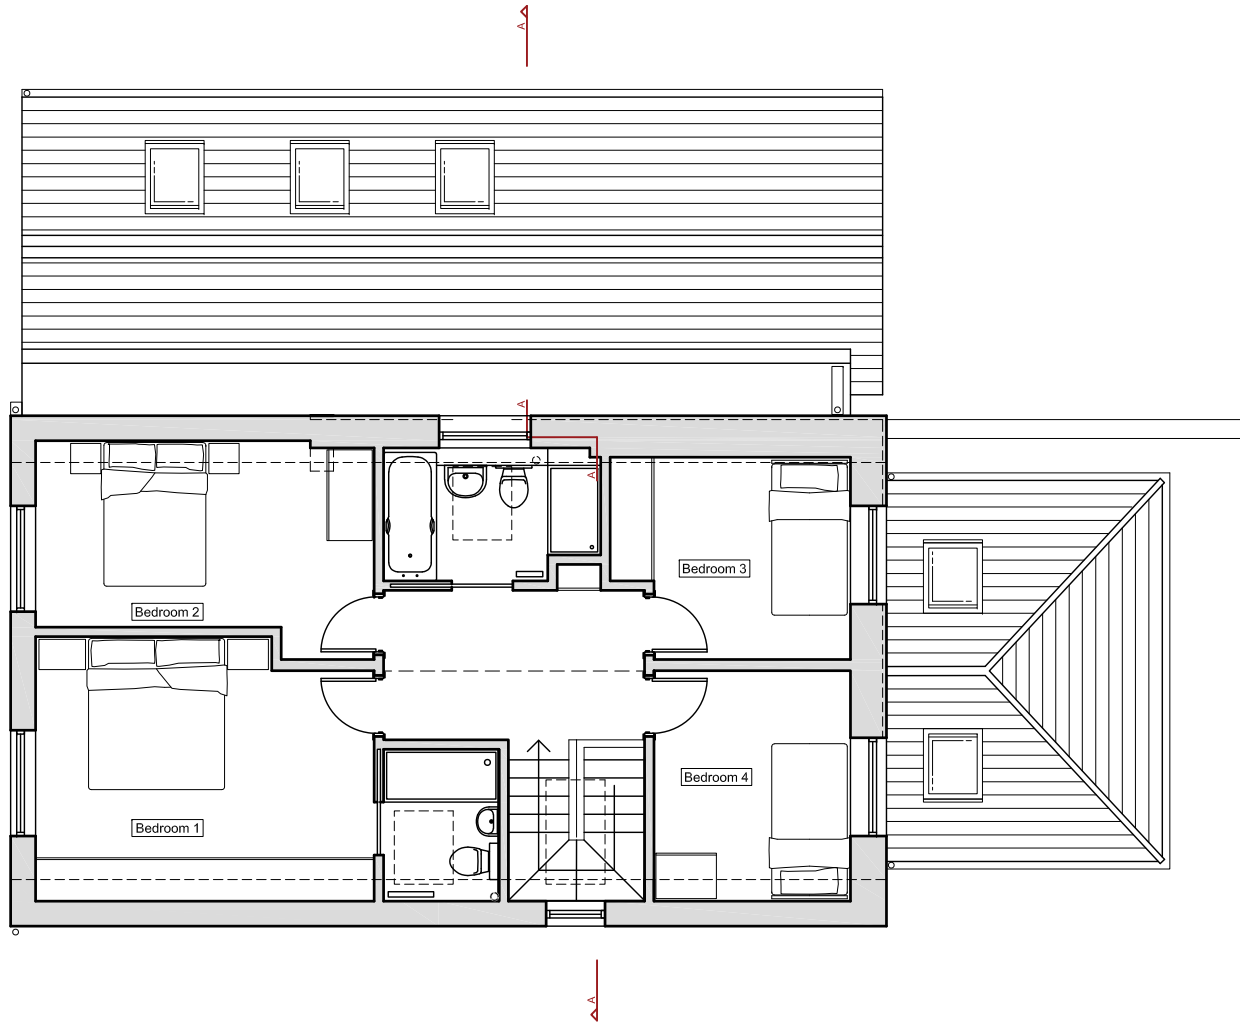

Proposed first floor plan

00	05.06.2019 Planning Issue	JR	OM
Rev	Date + notes	Drwn	Chkd

OM Architectural Design

Works House, Station Road, Angmering, BN16 3AA
Tel: 07590 508302
E-mail: info@olivermcgowan.co.uk

Project
84 North Lane
Rustington

Drawing
Proposed floor plans

Job Ref	Dwg No	Revision
BBO	2003	00
Scale(s)	Size	Date
1:100 @ A3	A3	June 2019
Drwn	Chkd	
JR	OM	

Status
Planning

Site address:
84 North Lane
Rustington
BN16 3PW

This drawing was produced by OM Architectural Design for Planning purposes only. OM Architectural Design can not be liable for any other use of the drawing other than use for the planning work it was drawn for. This drawing is not to be scaled or used for construction purposes. OM Architectural Design is to be informed of any errors before work proceeds. All dimensions are to be checked on site. All drawings are copyright of OM Architectural Design.

1:100 SCALE BAR

