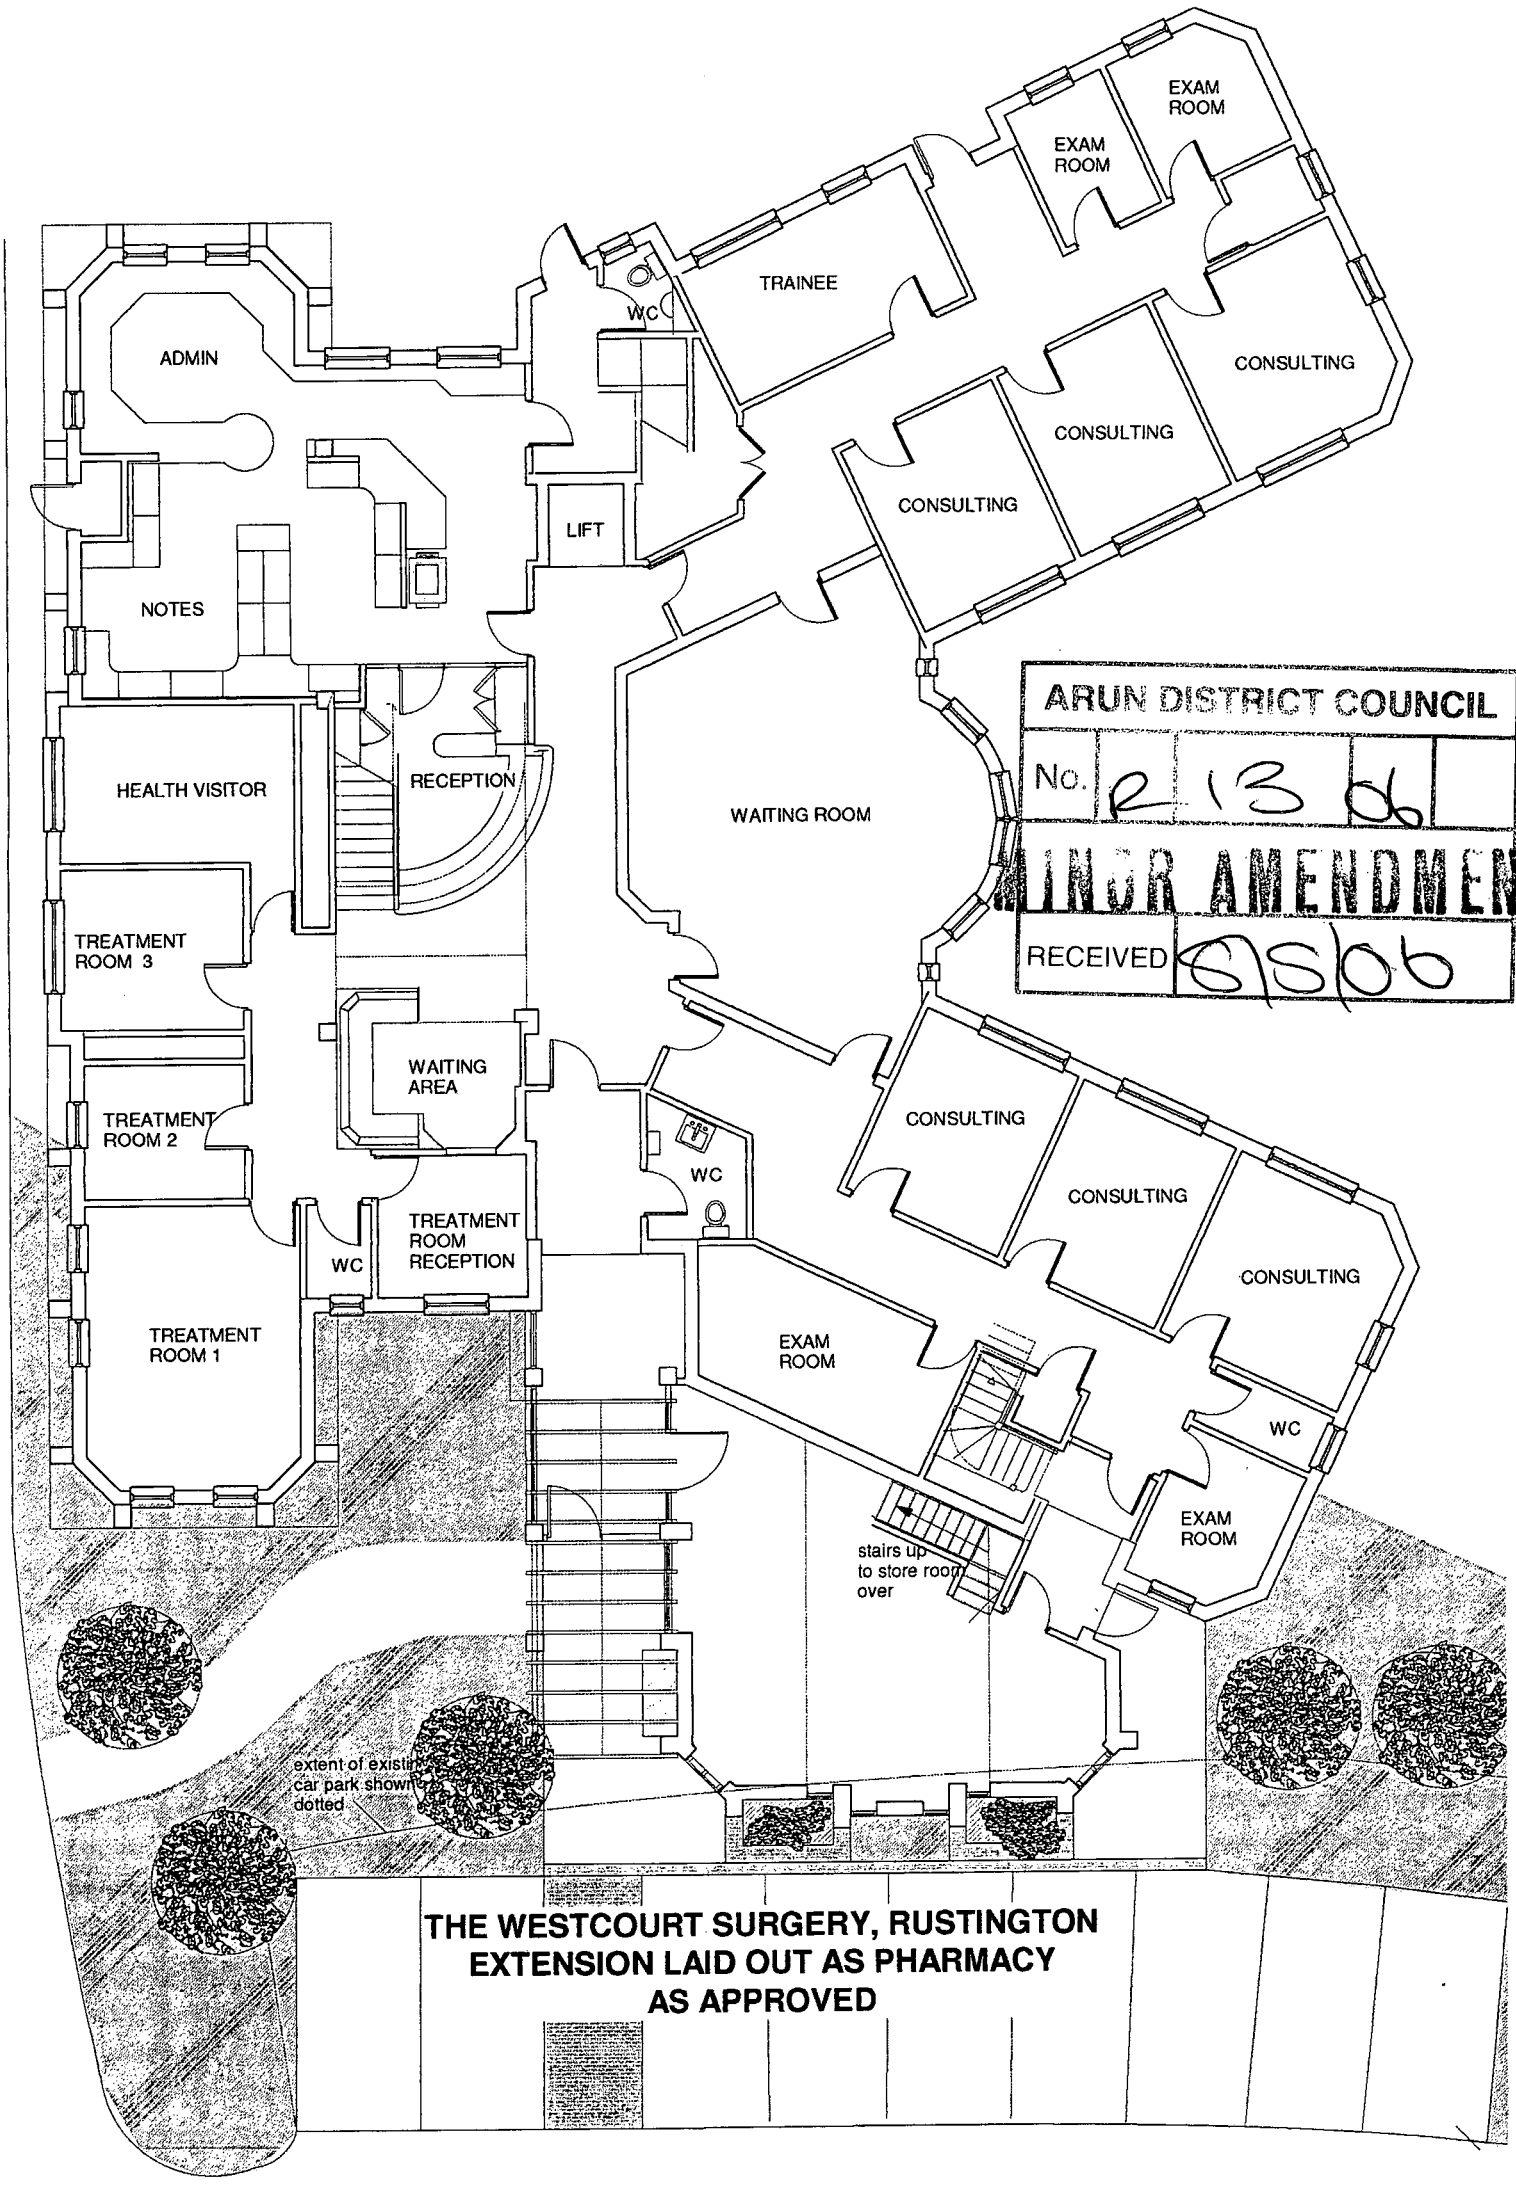

ARUN DISTRICT COUNCIL
No. R 13 06
MINOR AMENDMENT
RECEIVED 6/5/06