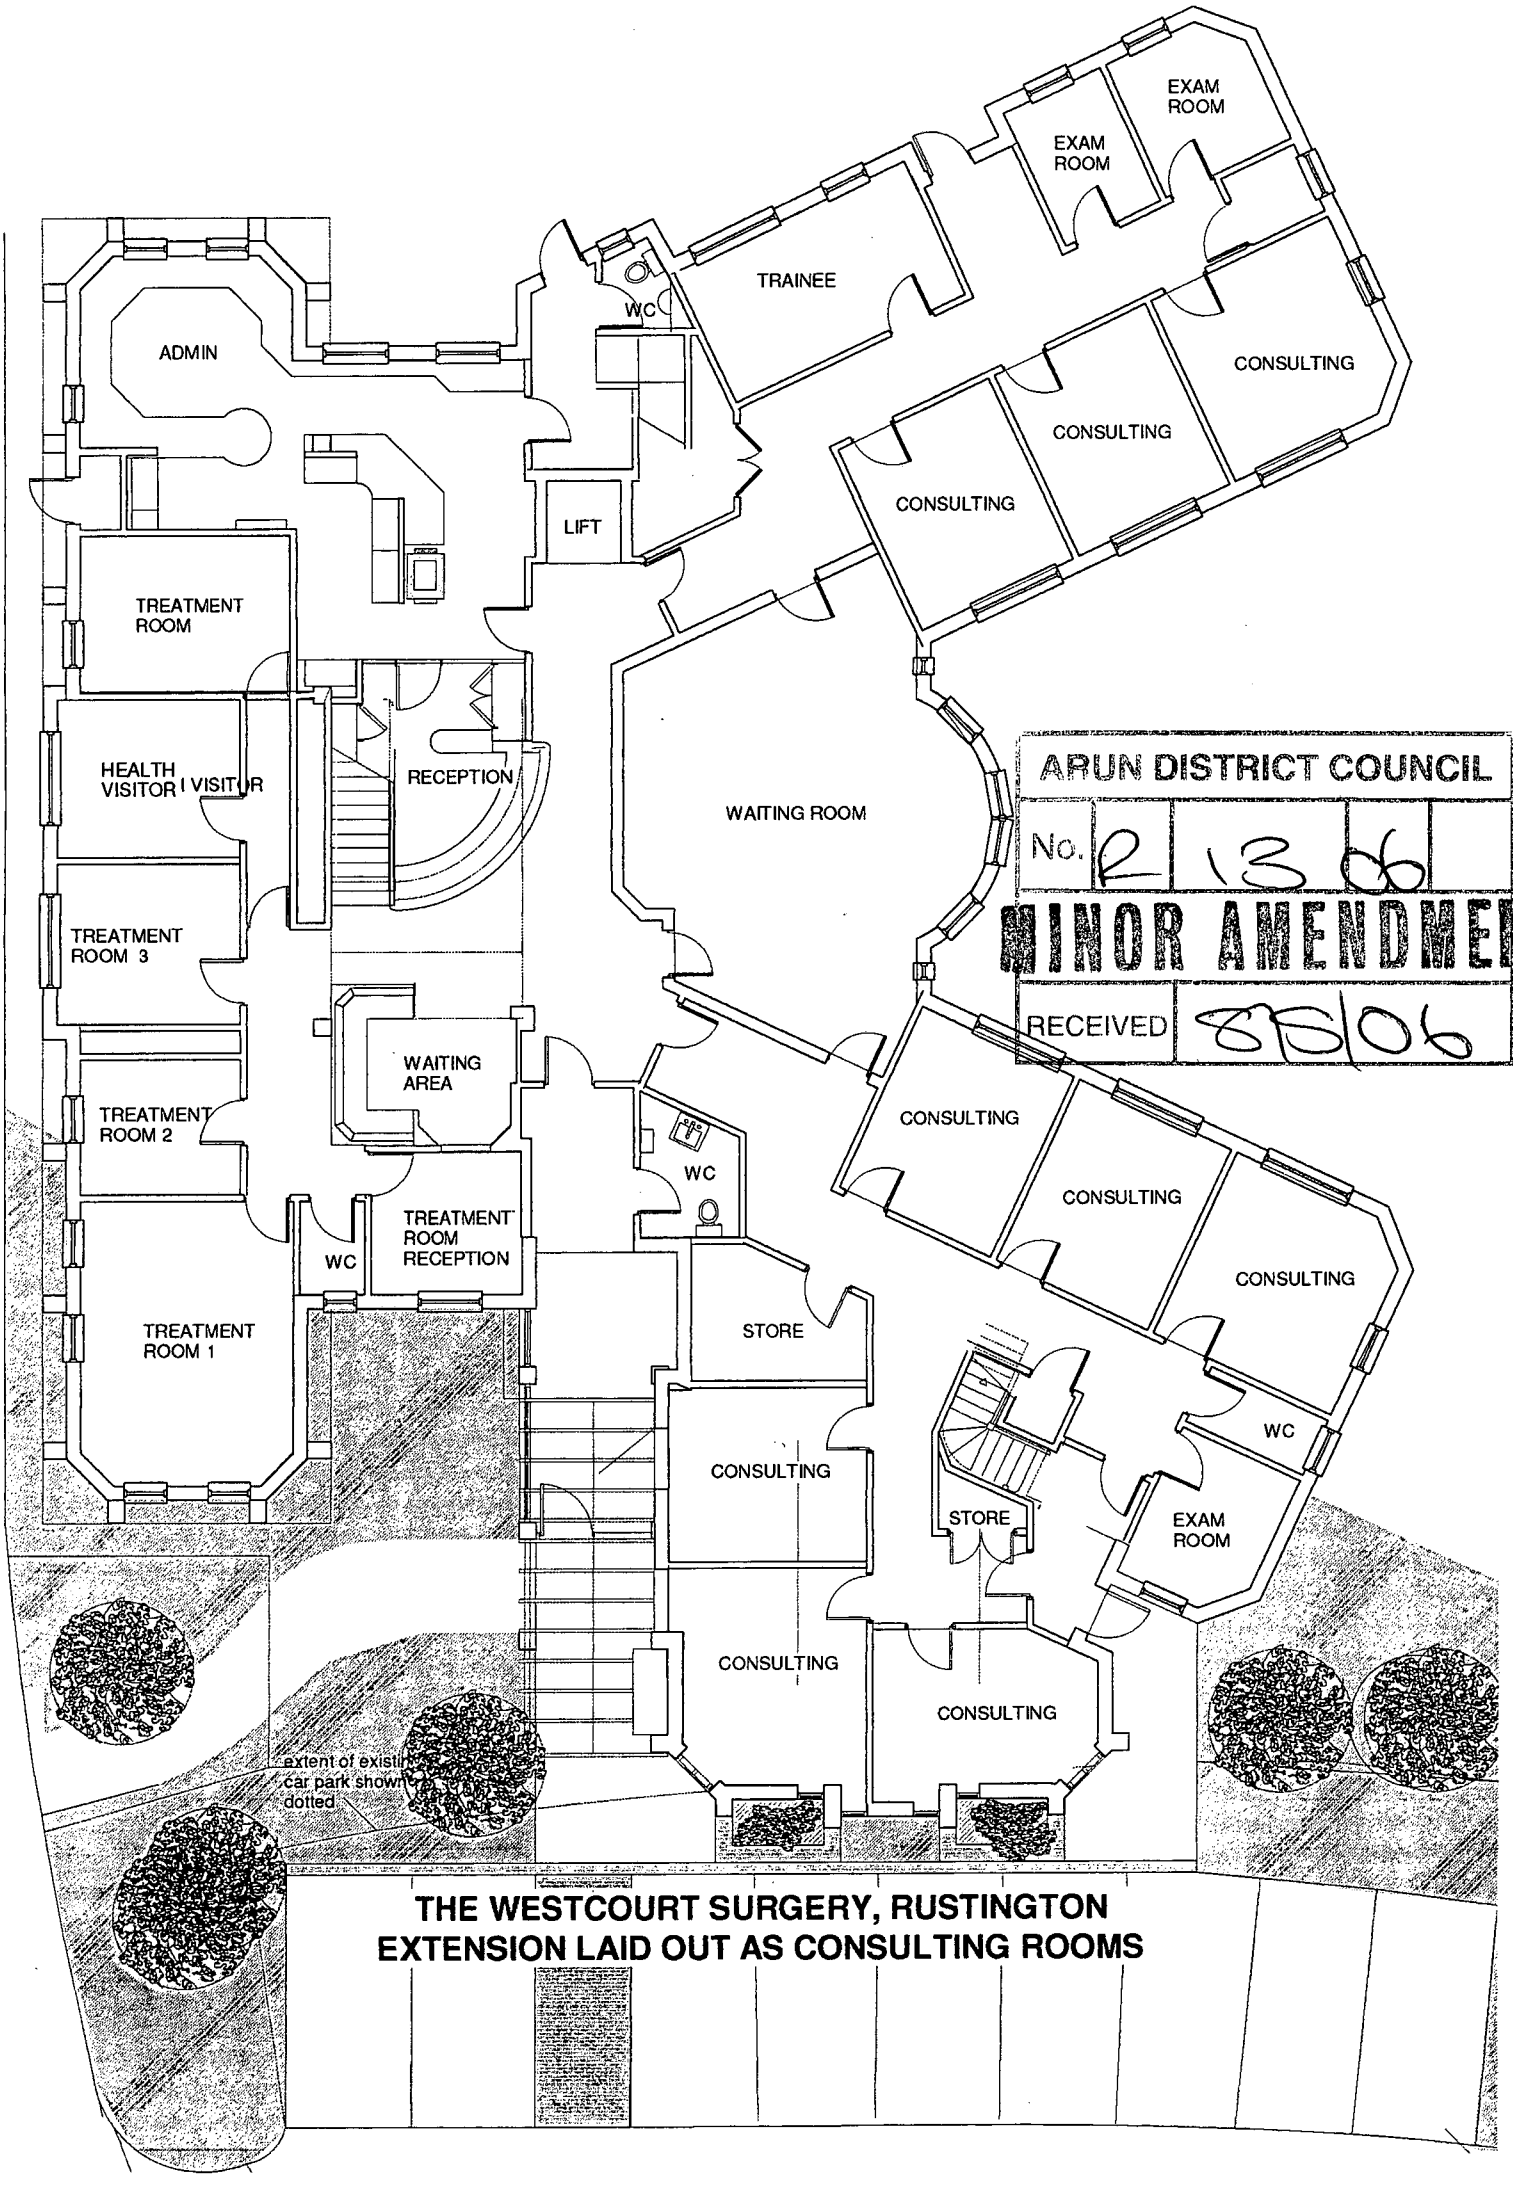

ARUN DISTRICT COUNCIL
No. R 13 06
MINOR AMENDMENT
RECEIVED 8/5/06

THE WESTCOURT SURGERY, RUSTINGTON
EXTENSION LAID OUT AS CONSULTING ROOMS