
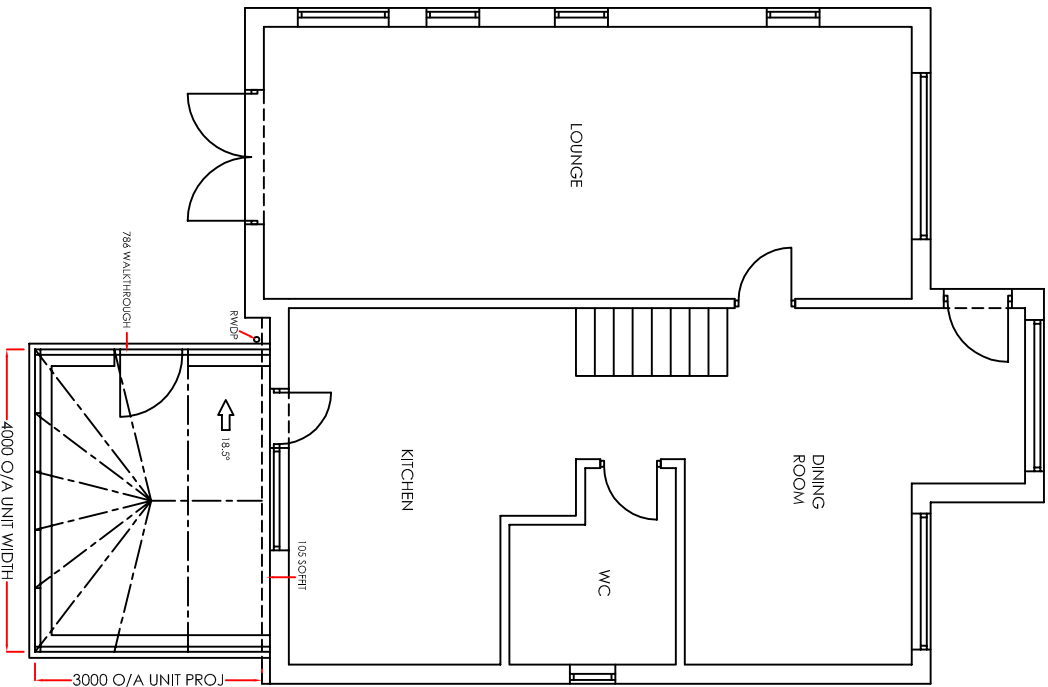
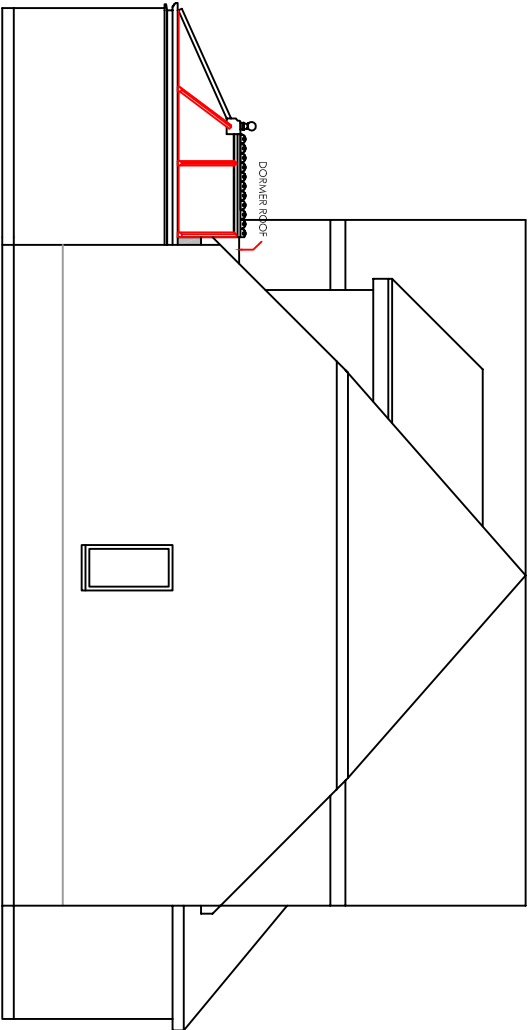
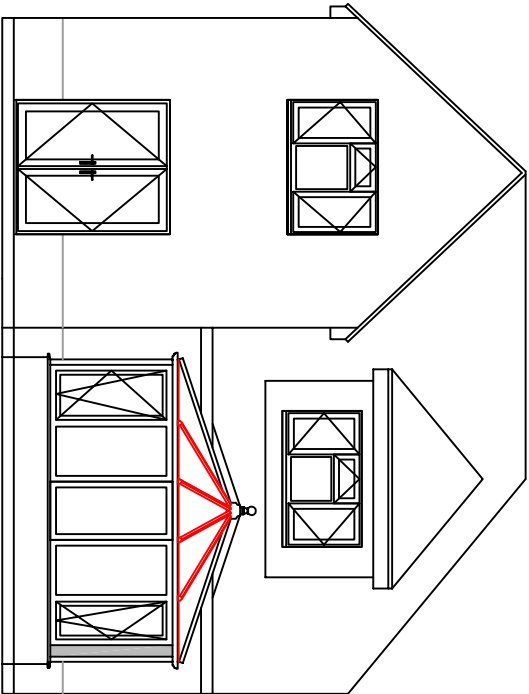


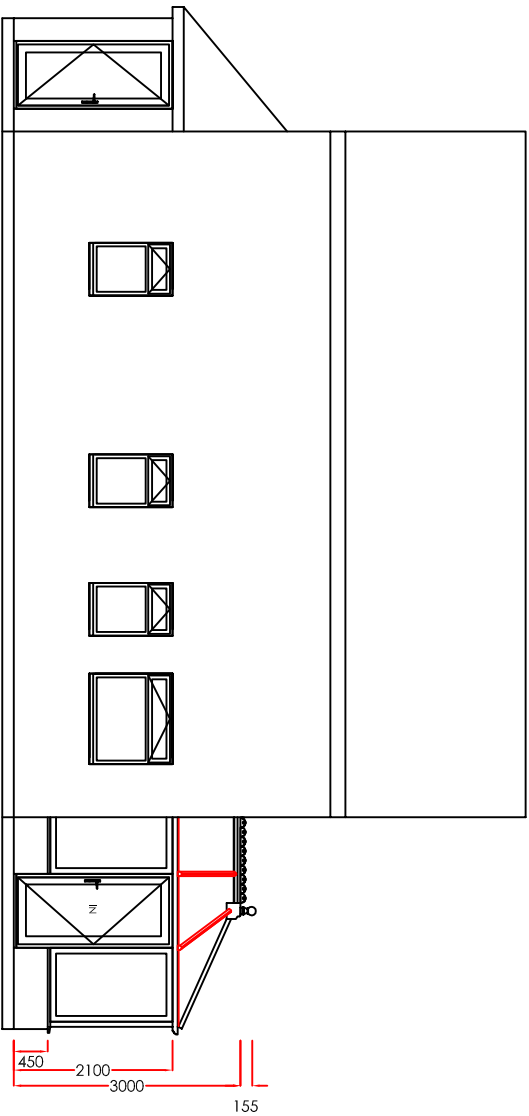

PROPOSED PLAN AND ELEVATIONS

CONTRACT No.: 099-70654 date: 15/06/2011

PROPOSED: PVCU WHITE KNIGHT CONSERVATORY
AT: 80 NORTH LANE
(INSTALLATION ADDRESS) RUSTINGTON
WEST SUSSEX BN16 3PW

FOR:..... MR BURT

Drawers Initials: BN

Scale - 1:100
(Produced on A3 Paper)

