






Front Elevation (South-West Facing)
(Scale 1:100)

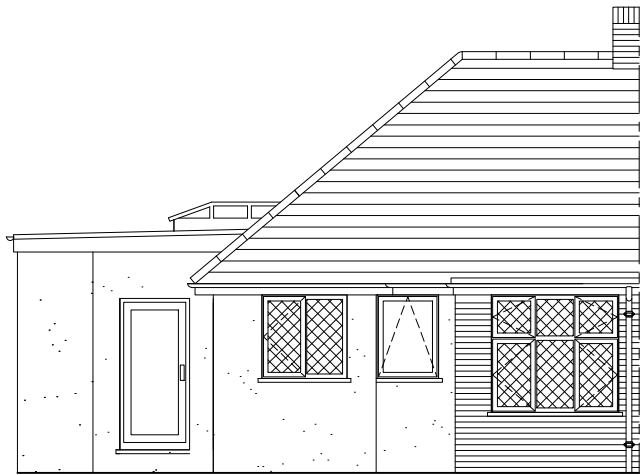

Side Elevation (North-West Facing)
(Scale 1:100)

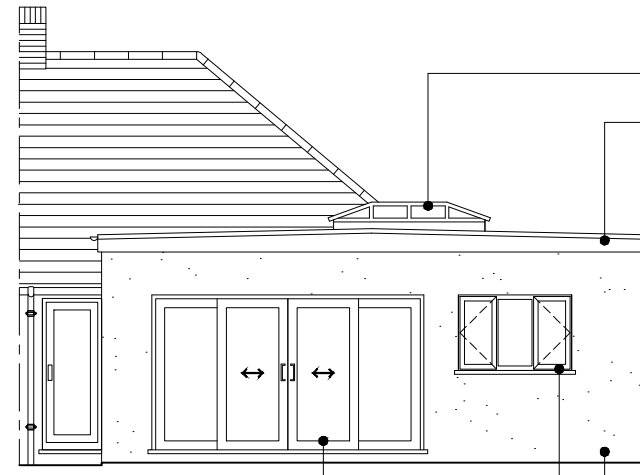

Rear Elevation (North-East Facing)
(Scale 1:100)

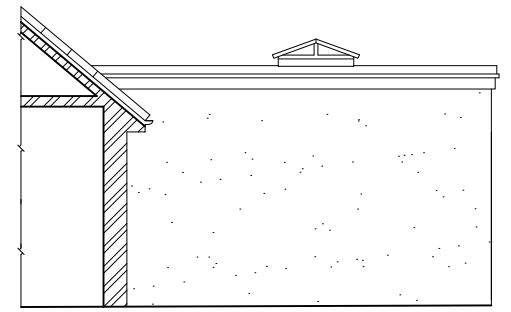

Side Elevation (South-East Facing)
(Scale 1:100)


UPVC Double glazed skylight.

Flat roof formed of GRP or similar products.
UPVC fascias and gutters



UPVC Double glazed
sliding doors

External walls to be rendered to match existing.


UPVC Double glazed casement windows.

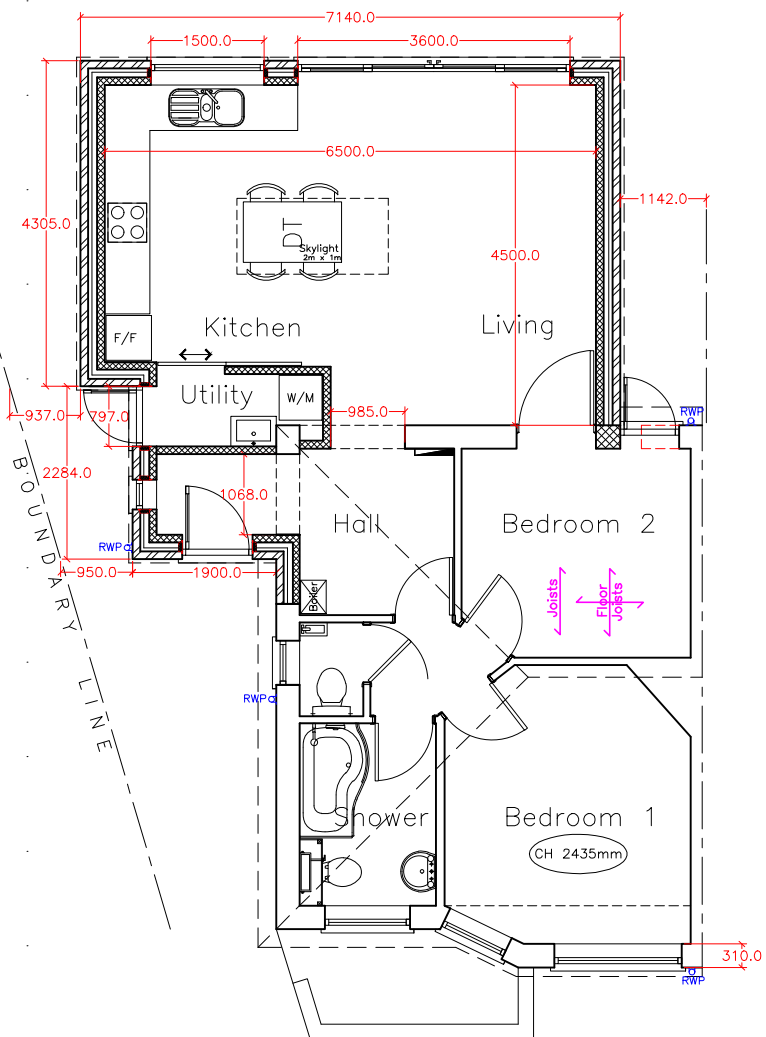

Ground Floor Plan
(Scale 1:100)

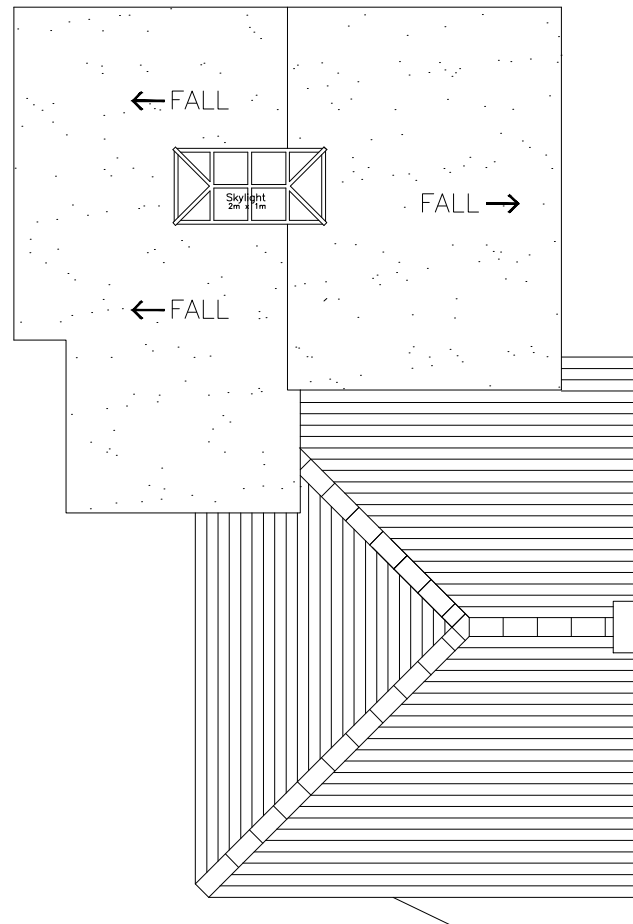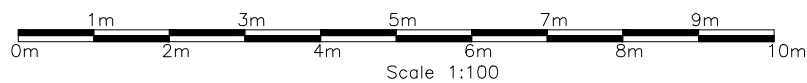

Roof Plan
(Scale 1:100)

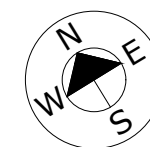

REV	DATE	REVISION DETAILS	BY
Copyright – This Drawing may not be copied, shown or given to a competitor without express permission from All dimensions to be checked on site It is the clients responsibility to check all details.			
PROJECT		7 Milton Close, Rustington, West Sussex, BN16 2PN	
CLIENT		Mr & Mrs Hammond	
TITLE Proposed Plans & Elevations			
DRWG No		REVISION	
2021-02		—	
DATE		SCALE	
13/06/2021		1:100	
		DRAWN	
		—	