


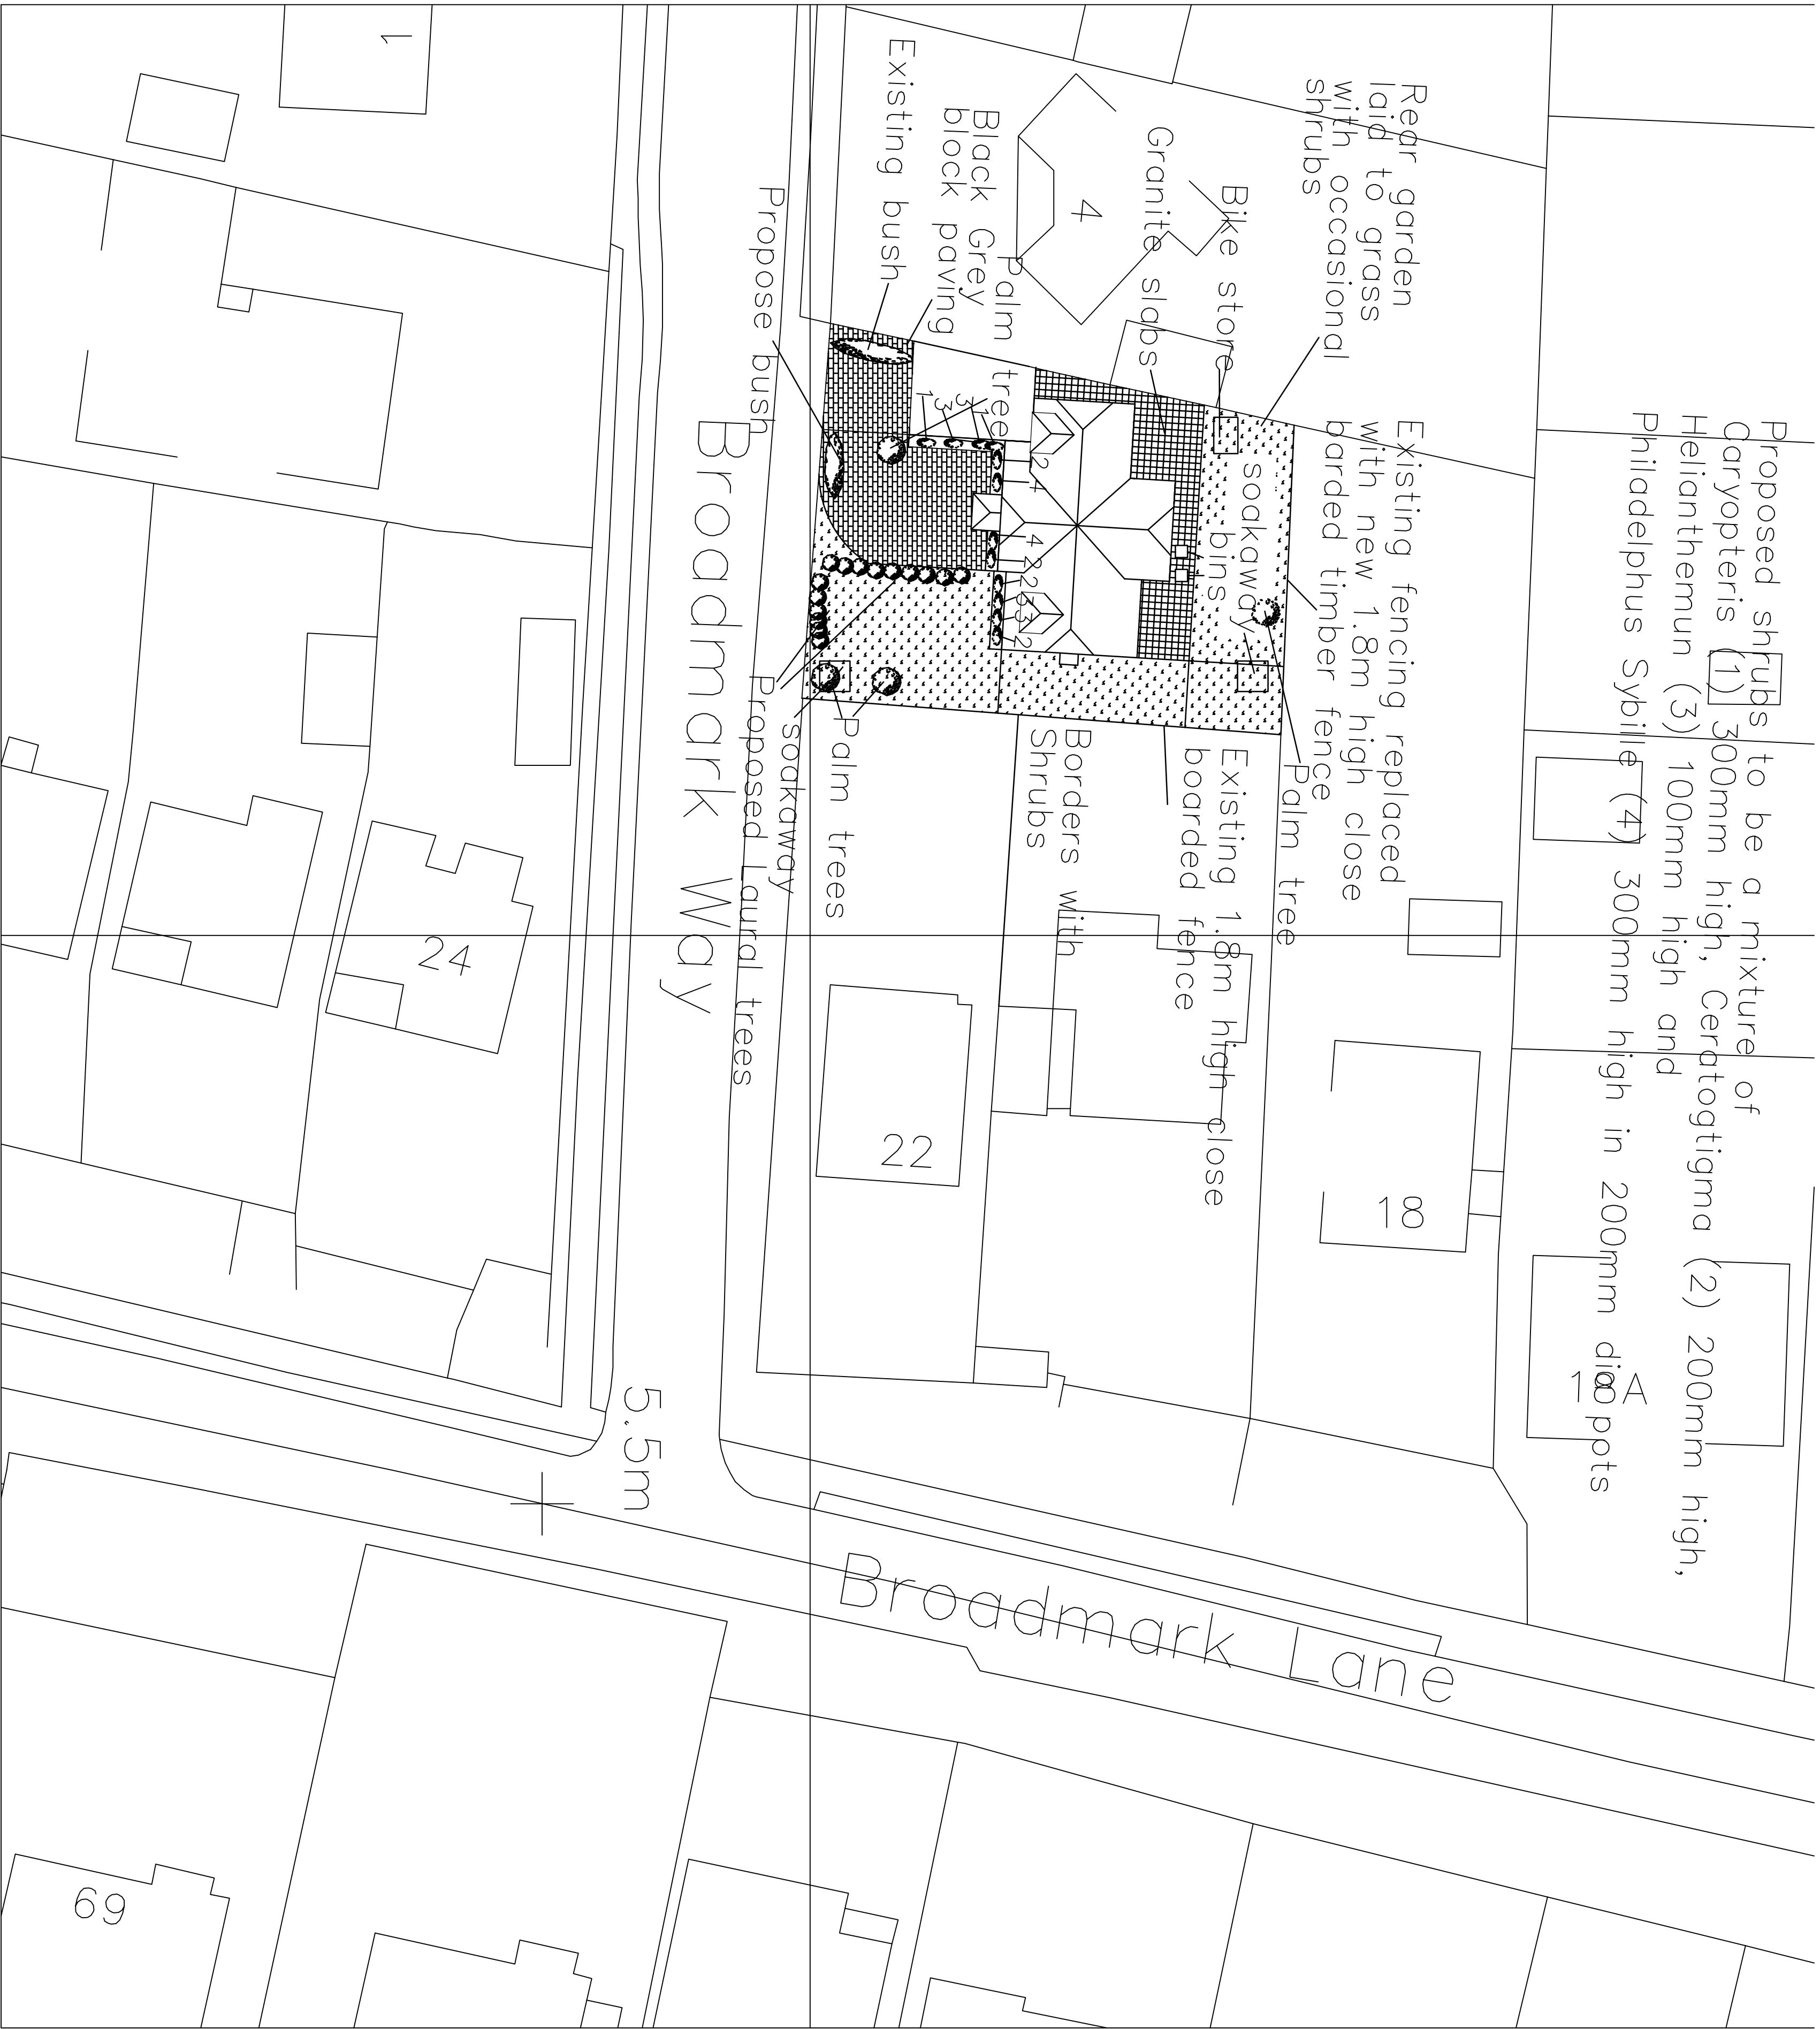

Proposed shrubs to be a mixture of Caryopteris (1) 300mm high, Ceratogtigma (2) 200mm high, Helianthemum (3) 100mm high and Philadelphus Sybille (4) 300mm high in 200mm diameter pots

Layout Plan 1:200

Tony Rogers Building Consultants	
Address: 40 Dawn Crescent, Upper Beeding West Sussex, BN44 3WH	
Telephone: 01903 815225 Fax: 01903 815225	
Rev:	Revision Description:
Client:	Mr P Meredith
Address:	Land rear 20-22 Broadmark Lane Rustington West Sussex BN16 2EY
Project:	Proposed dwelling
Scale:	1:200
Paper Size	A1
Date:	October 2018
Drawing No:	15/1091/06
Drawn By:	AWR
	Revision: