



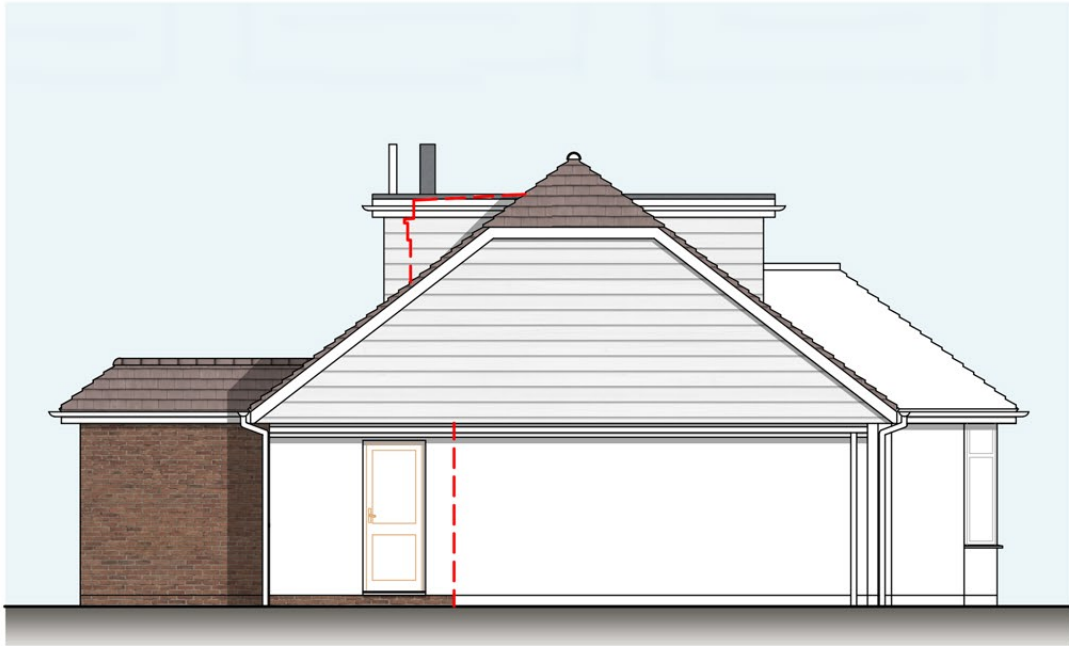

North Elevation –
(Side) 1:100



East Elevation –
(Rear) 1:100

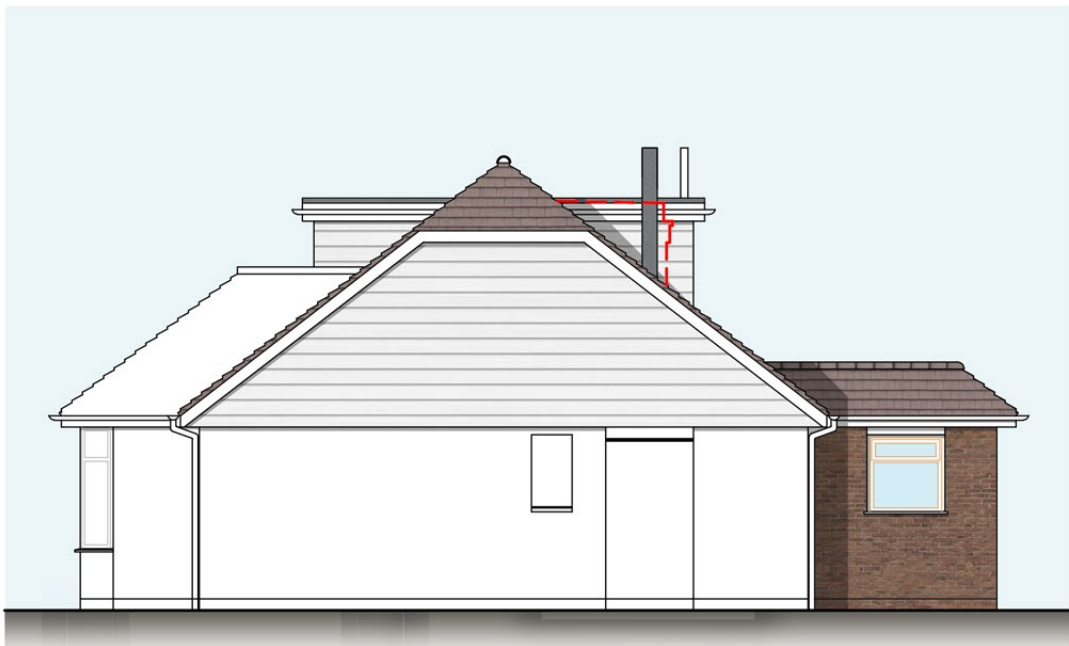

South Elevation –
(Side) 1:100



West Elevation –
(Front) 1:100



Materials Schedule

- Walls
- Ground Floor Extension: Face brickwork to match existing on proposed extension.
 - First Floor Extension and Dormers: Fibre cement weatherboard
- Pitched roof
- Plain tiles to match existing.
- Windows
- Double glazed PVCu casements.
- Doors
- Double glazed PVCu.

Key

Red dashed lines - depicts outline of existing building.

Revisions:

This drawing is the property of Fuller Associates and is not to be copied reproduced, retained or disclosed to any unauthorised person either wholly or in part without prior consent. Do not scale from this drawing except for Planning purposes. Use all figured dimensions only. All figured dimensions to be checked on site prior to construction. All discrepancies, errors and omissions to be reported to Fuller Associates prior to construction. Layout and dimensions existing building to be checked on site.

Chartered Surveyors • Architectural Design

FULLER
ASSOCIATES

10-11 The Parade, Willowhayne Crescent,
East Preston, West Sussex BN16 1NS

tel: 01903 774754

email: architectural@fuller-associates.co.uk
www.fuller-associates.co.uk

Job Title

9 Meadway, Rustington

Client

Mr & Mrs A Collard

Drawing Name

Elevations -
Proposed

Drawing Status

Planning

Drawn by

BF

Date

Jan 22

Checked by

SS

Date

Jan 22

Drawing Scale

1:100 at A2

Drawing No

Status

Revision

213086/ 06