



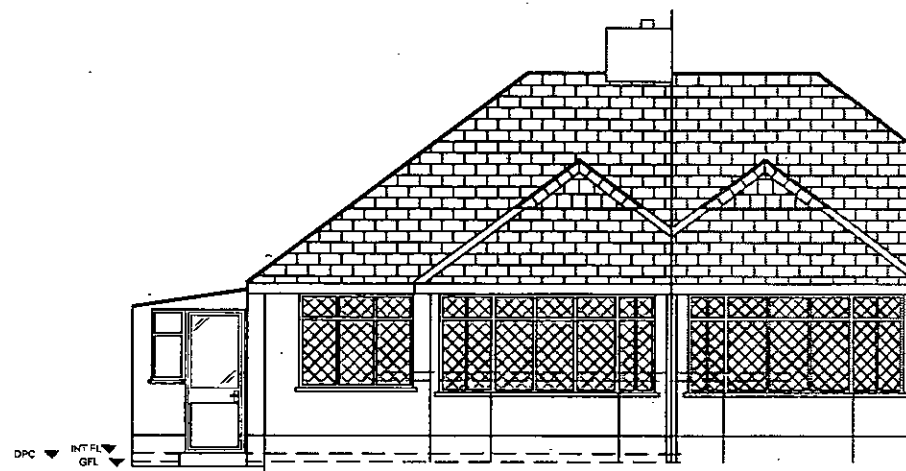


Front Elevation

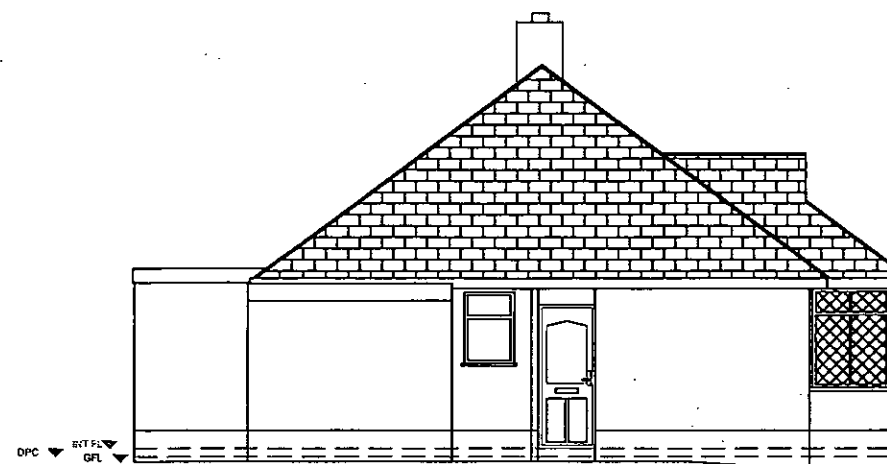

Left Side Elevation



Rear Elevation

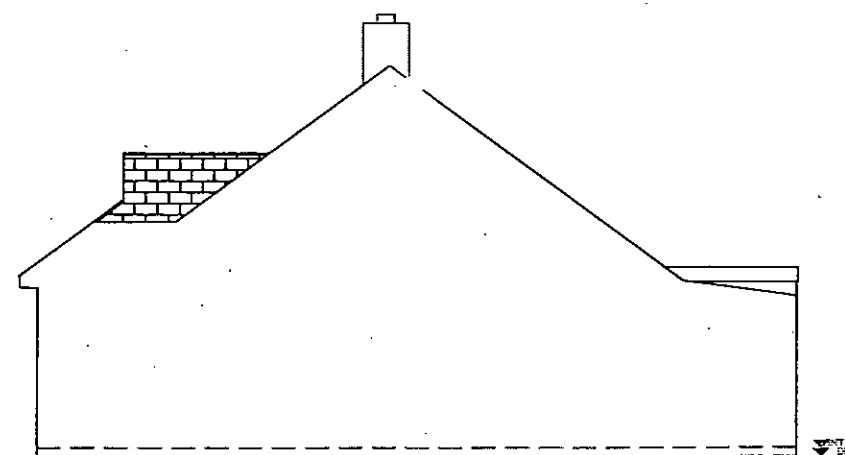

Right Side Elevation

Bob Connor
51 Chaucer Road
Rustington
BN16 2PQ

EXISTING ELEVATIONS

DWG No: Connor-Bob-169-v3a-05

M 1:100 0 1 2 3 4 5
M 1:50 0 0.5 1.0 1.5 2.0 2.5

SCALE @ A3: 1:100

01. All drawings are preliminary unless stated differently. Preliminary drawings are not to be built or manufactured from.
02. All structural work where mentioned on this drawing is subject to a qualified structural and civil engineer calculations.
03. These plans may be subject to "Planning & Building Regulation Approval" or any other statute in law.
04. All materials to match existing unless otherwise stated.
05. This drawing is indicative and is not a structural engineering drawing.

Architectural Services
01243 767440

Forum House, Stirling Rd, Chichester, PO19 7DN