


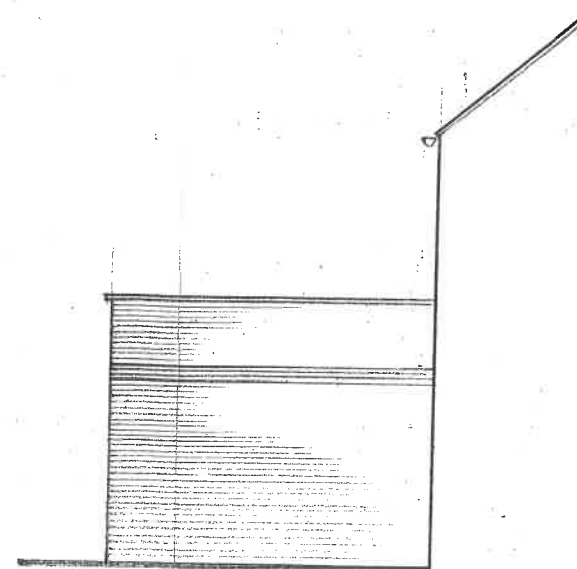


EAST


PROPOSED ELEVATIONS



NORTH

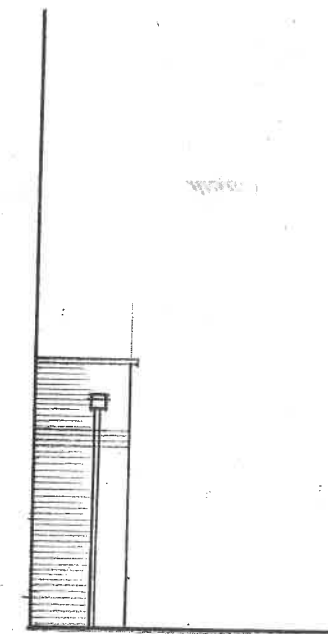

SOUTH

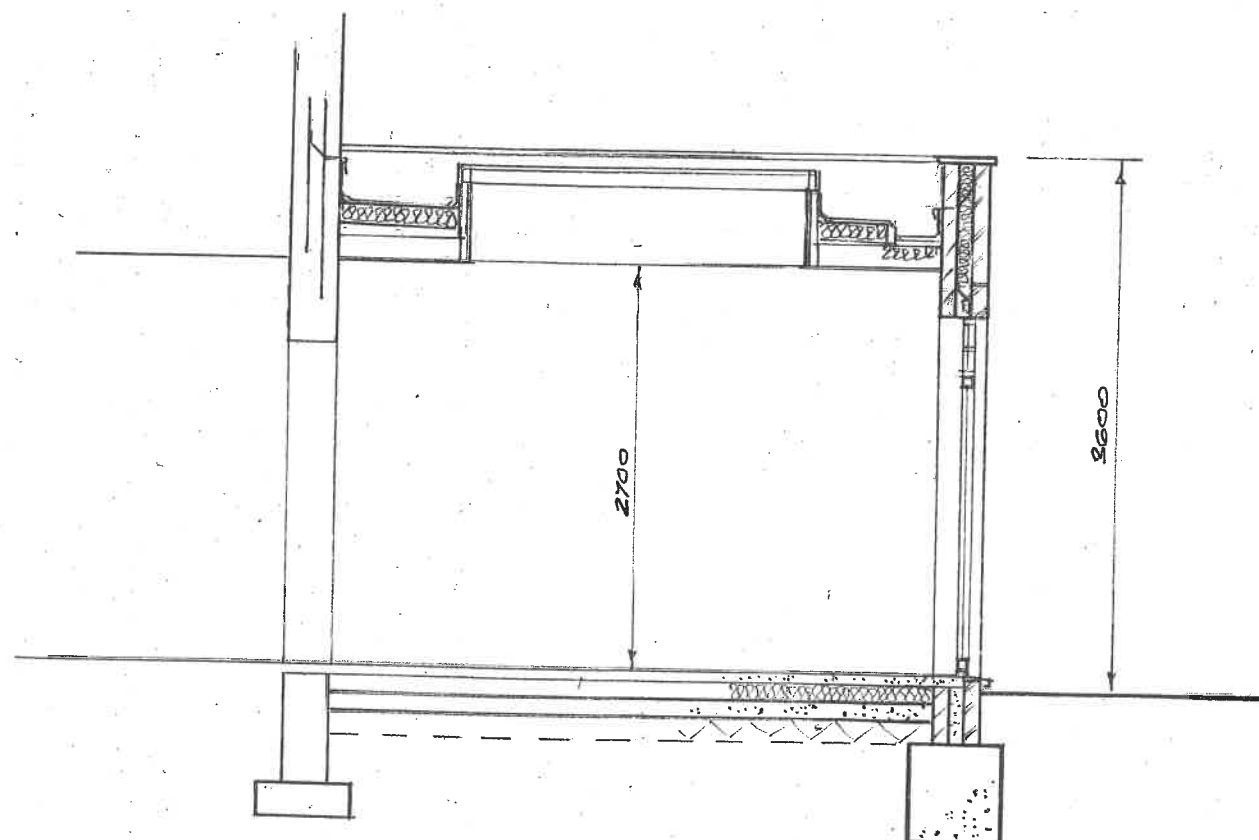

SECTION A-A

B	Extension revised 7/5/2019
A	Extension revised 16/4/2019

REVISIONS

M.J.J TANNER Ltd
30 WOODLANDS PARK
MAIN ROAD, YAPTON
WEST SUSSEX BN18 0EZ
01243 920866
maxtanner@hotmail.co.uk

Mr & Mrs Bond
29 Broadmark Lane
Rustington
BN16 2HD

Single Storey Rear Extension

DATE	Mar 2019
SCALE	1:100
DRG No	1090 - 2 B