


PROPOSED EAST ELEVATION 1:100


PROPOSED SOUTH ELEVATION 1:100

PROPOSED WEST ELEVATION 1:100

PROPOSED NORTH ELEVATION 1:100

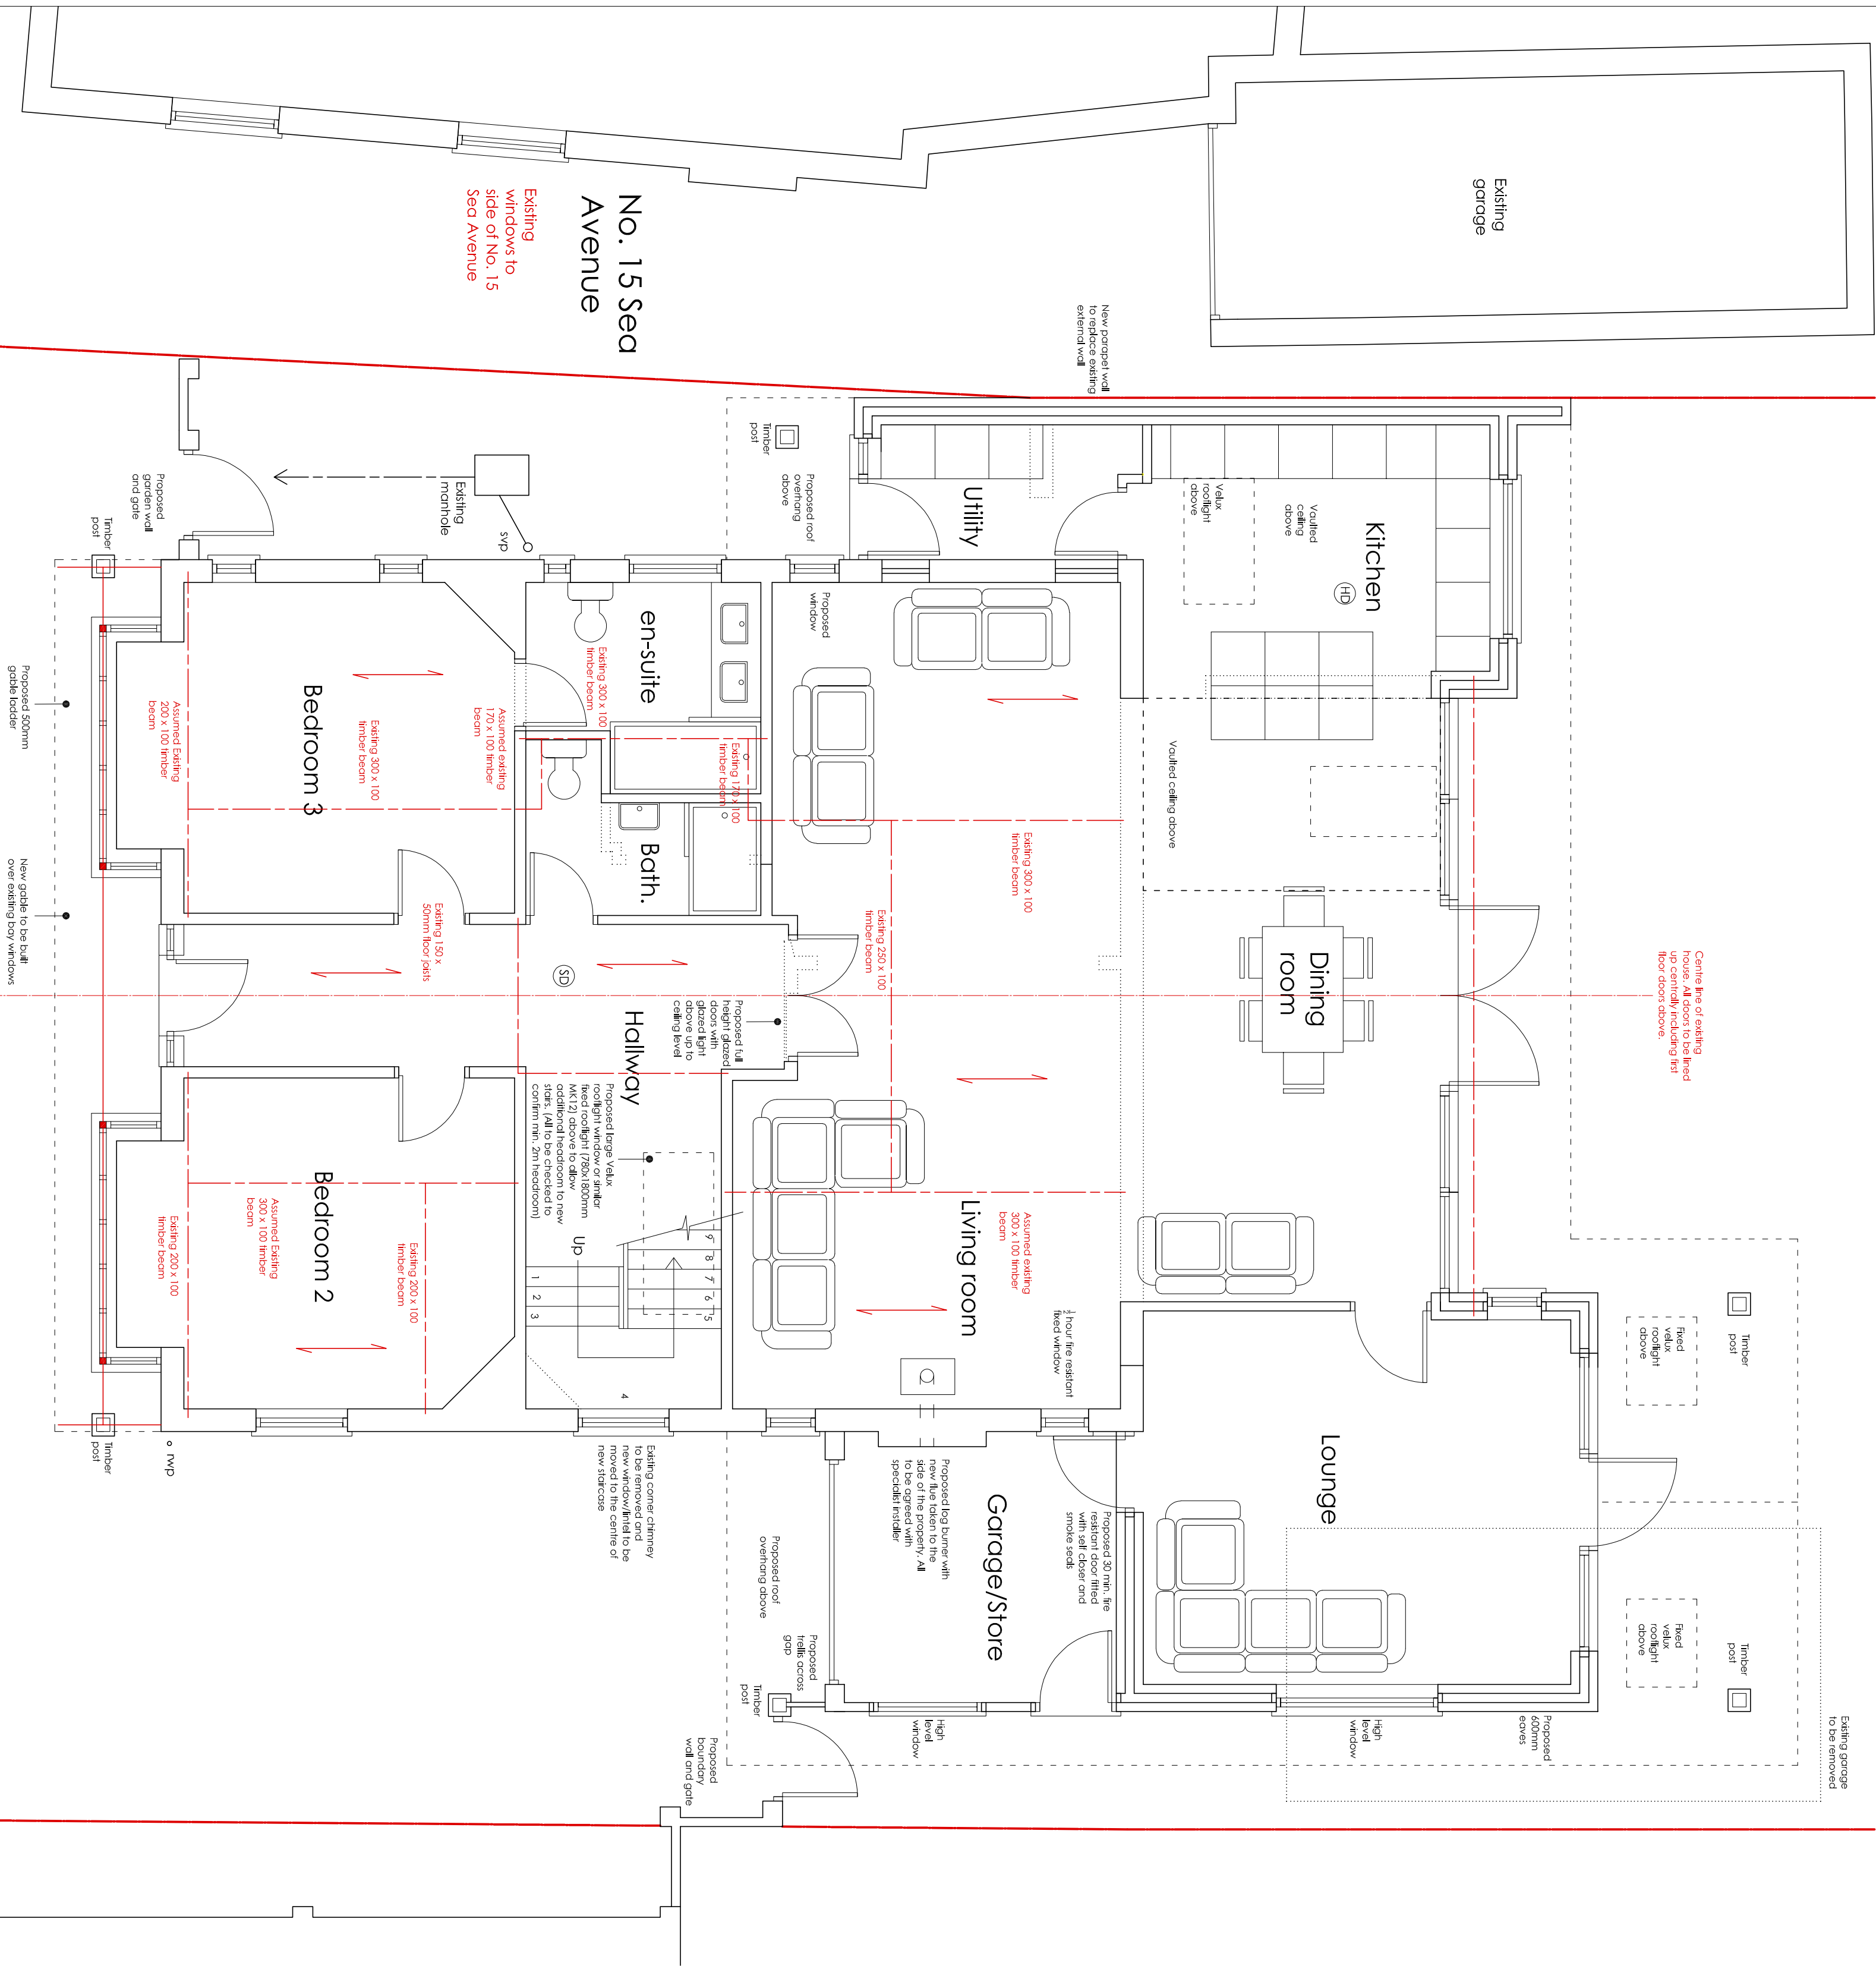

PROPOSED GROUND FLOOR PLAN 1:50

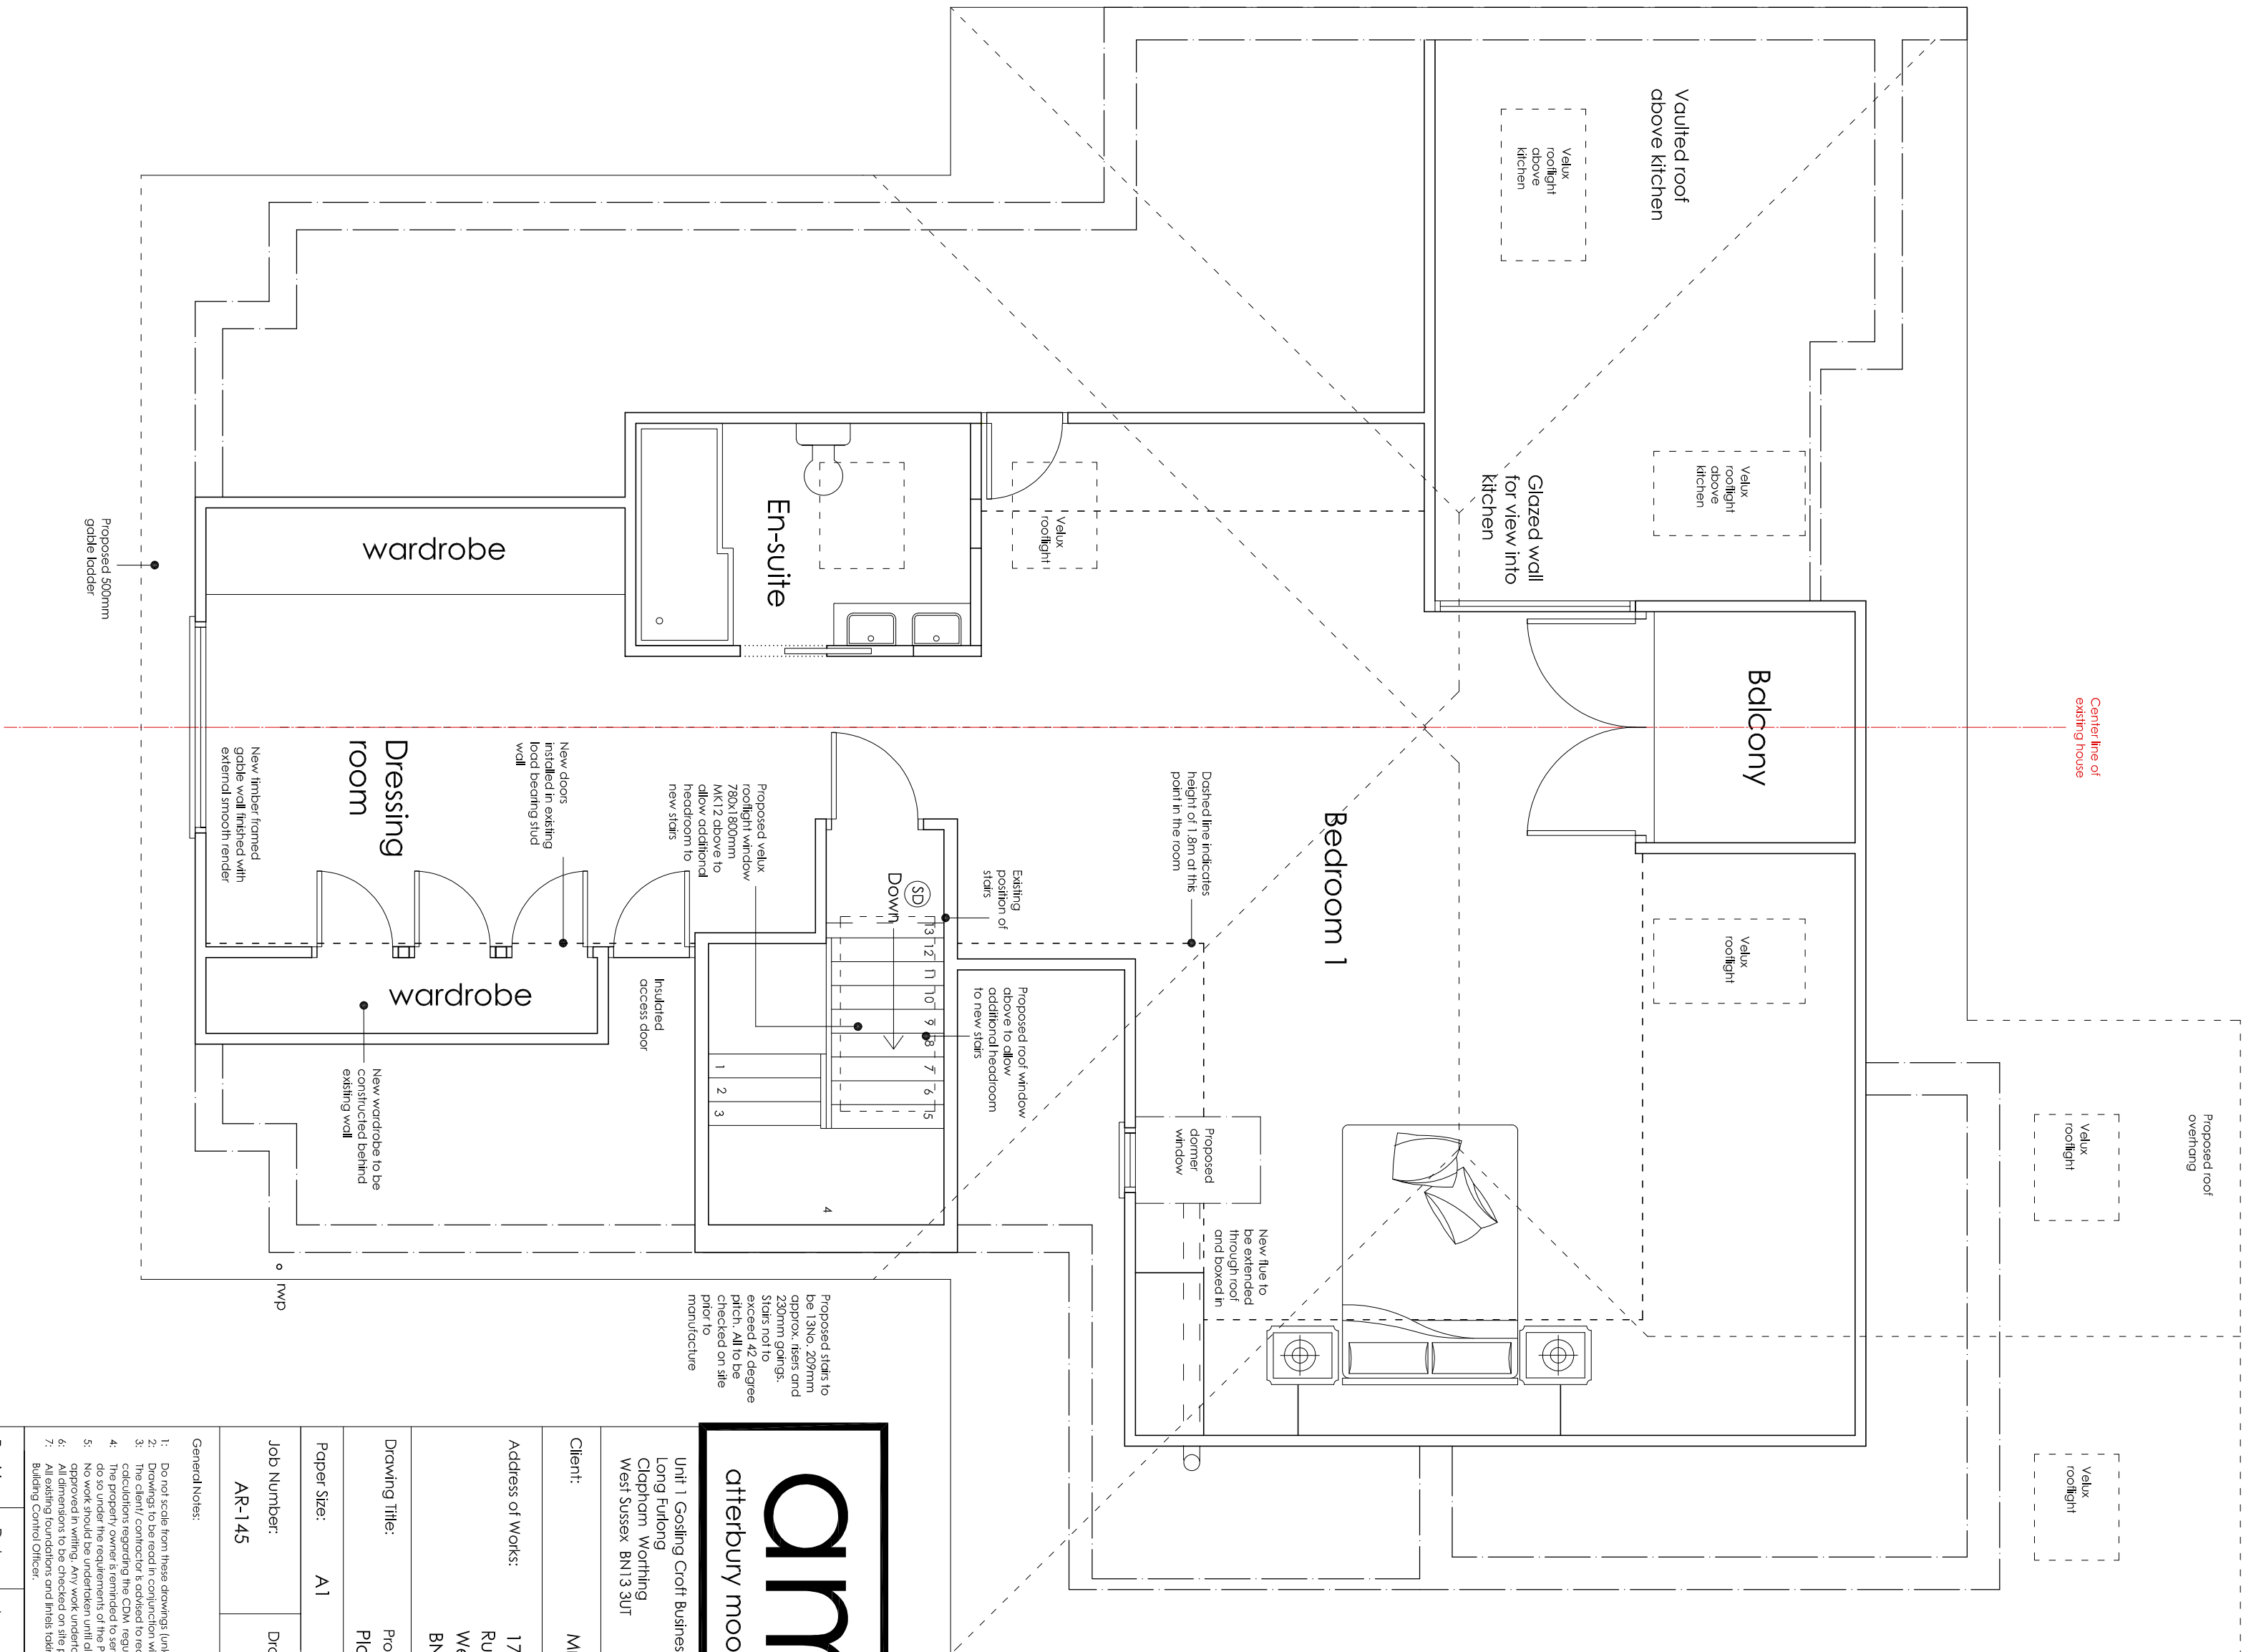

PROPOSED FIRST FLOOR PLAN 1:50


01903 871131

Client: Mrs H. Welsh

Address of work: 17 Sed Avenue
Rutington
West Sussex
BN16 2DQ

Drawing Title: Proposed Extensions and LOP Alterations
Planning Permission Issue

Job Number: AR-145

Revision: 02
Date: Mar. 2020

Revision: 01
Date: Mar. 2020

General Notes:
