



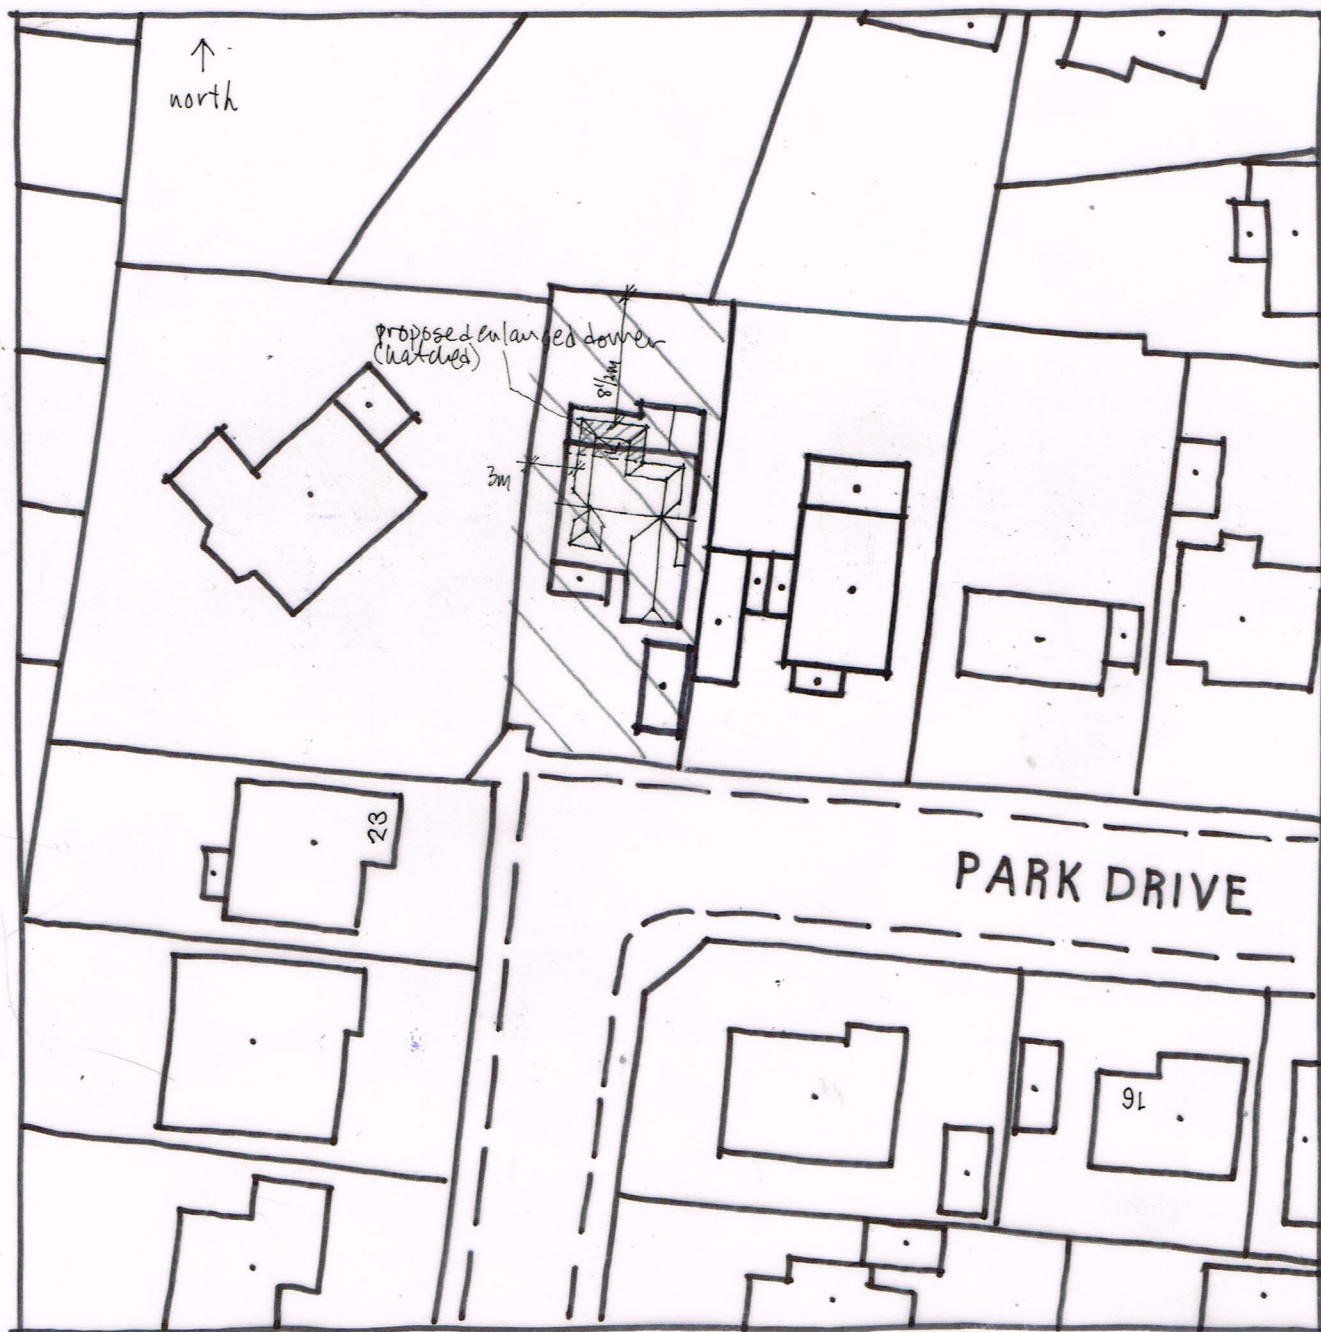


SITE PLAN 1:500 @ A4

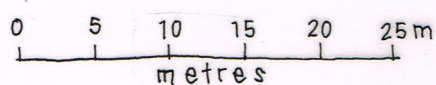

Wayne Gander MCIAT
Architectural Technologist
98 Durrington Lane
Worthing
West Sussex BN13 2RQ
Tel. 01903 694817

ROOF PLAN 1:200

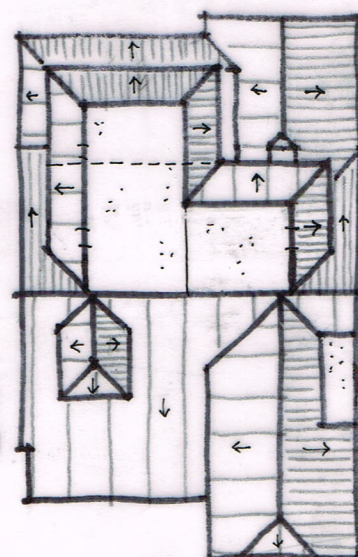

27 PARK DRIVE, RUSTINGTON