



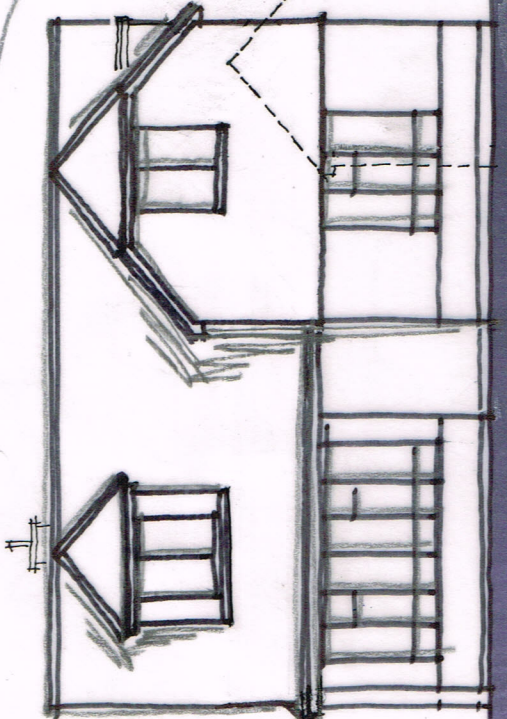


FRONT ELEVATION 1:100


note - outline of existing garage shown dotted

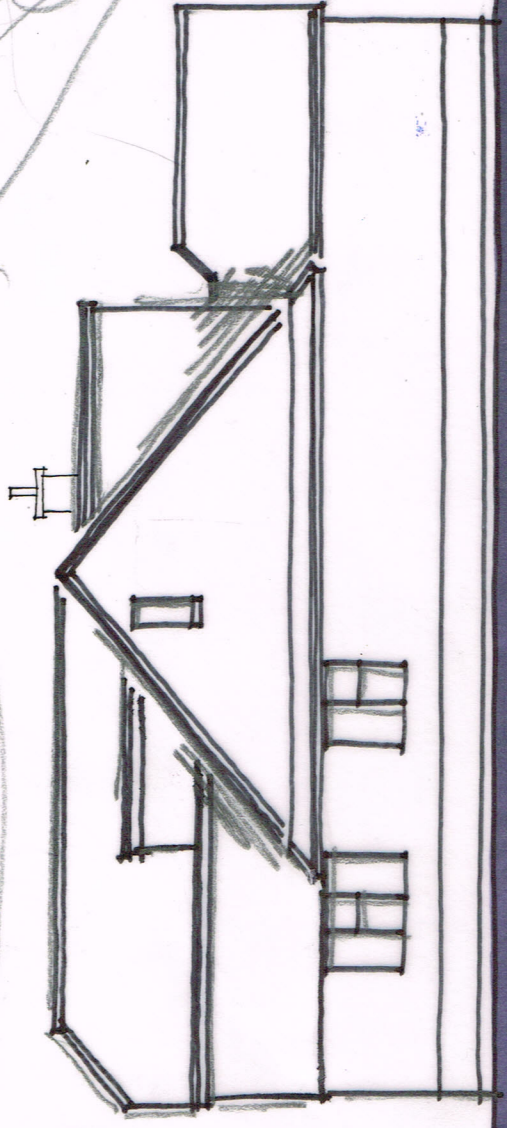


SIDE

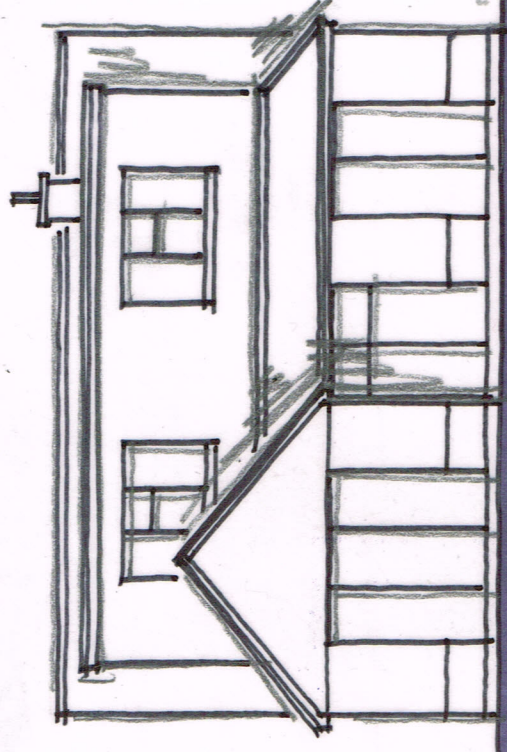



REAR

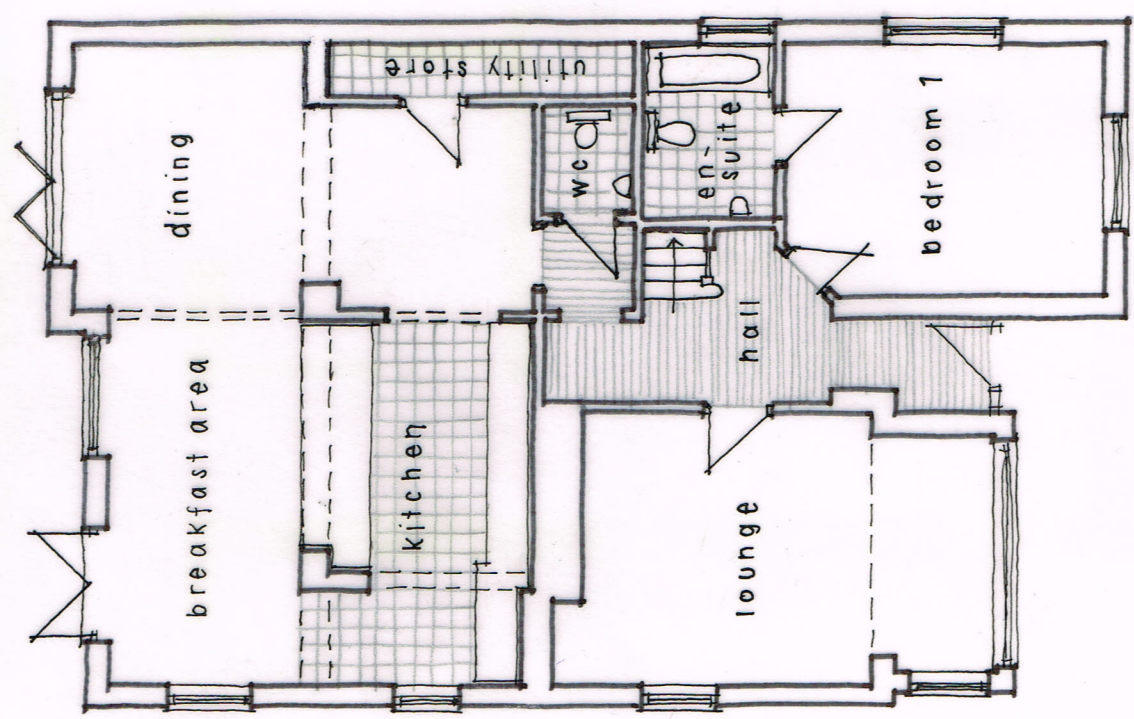

GROUND FLOOR PLAN

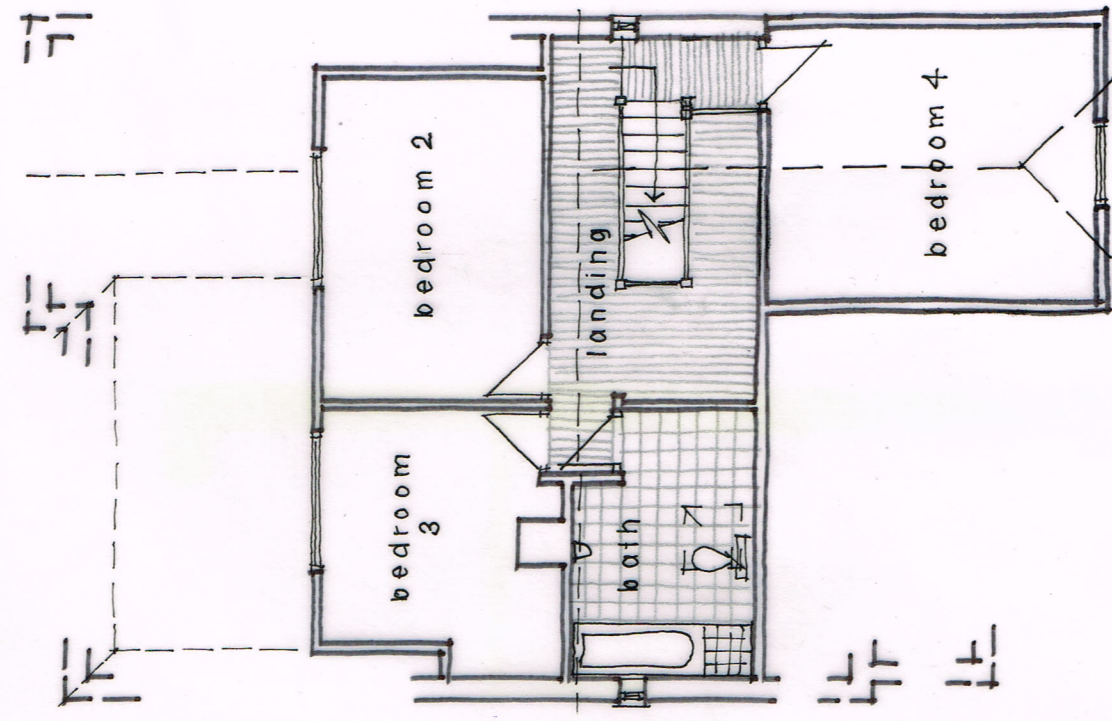

1st FLOOR PLAN 1:100 @ A3 / 1:50 @ A1

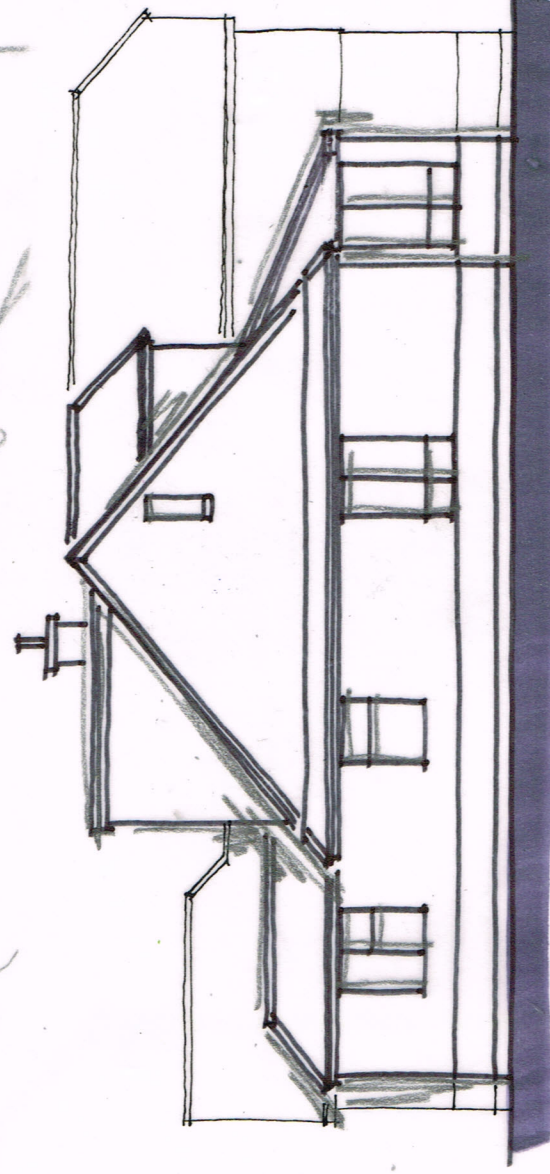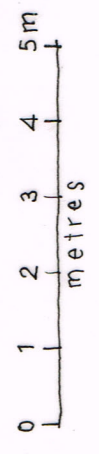

SIDE

Wayne Gander MCAT
Architectural Technologist
98 Durrington Lane
Worthing
West Sussex BN13 2RQ
Tel: 01903 694817

27 PARK DRIVE, RUSTINGTON

Existing details 01

June 2019