



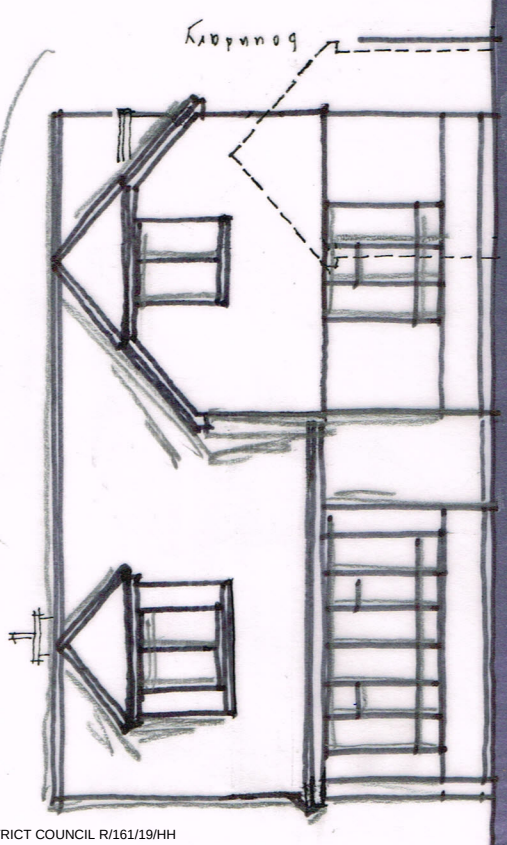


FRONT ELEVATION 1:100



note - outline of existing garage shown dotted

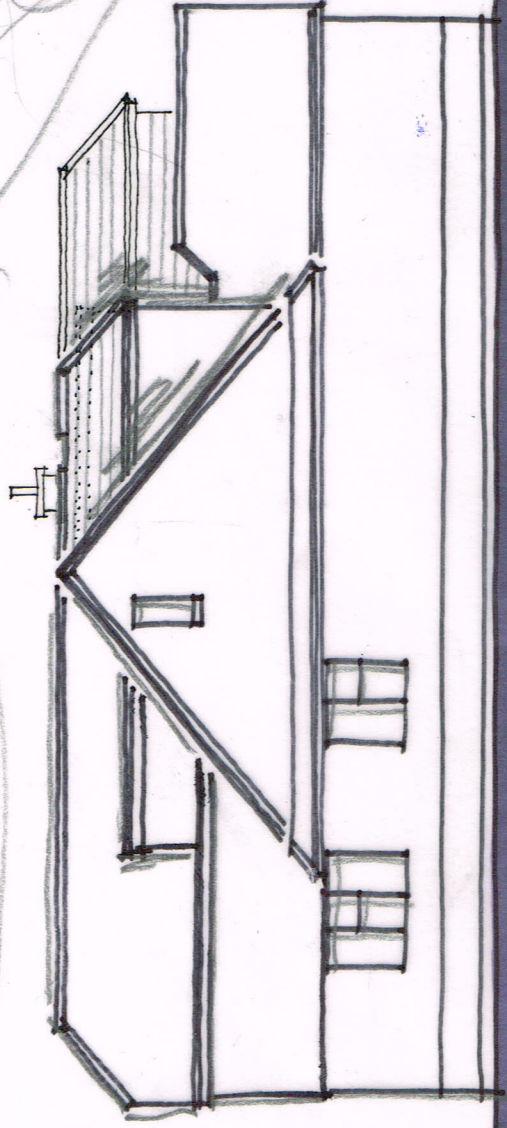



SIDE

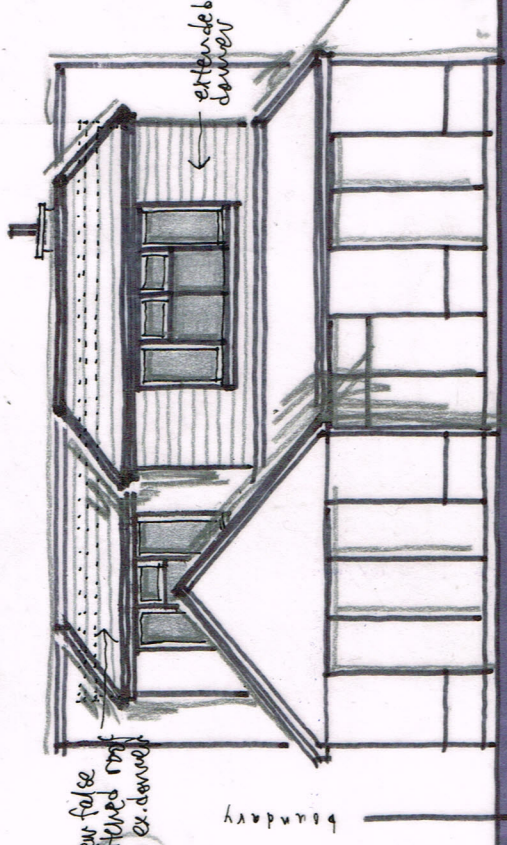

REAR

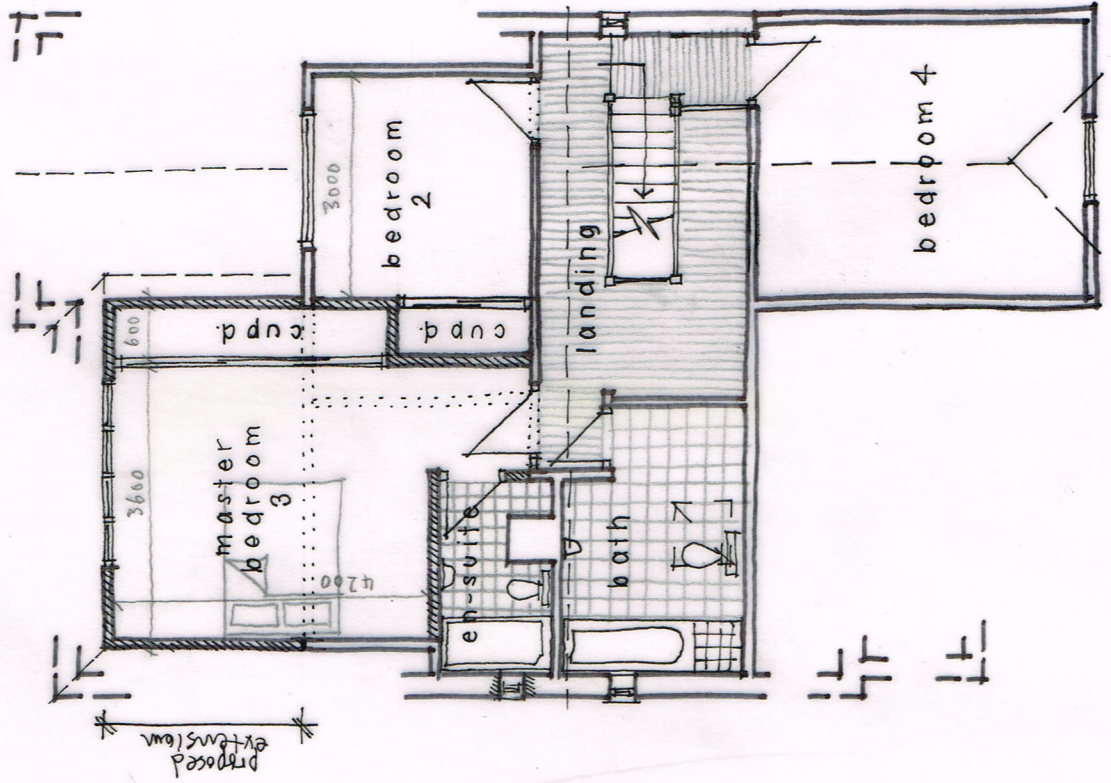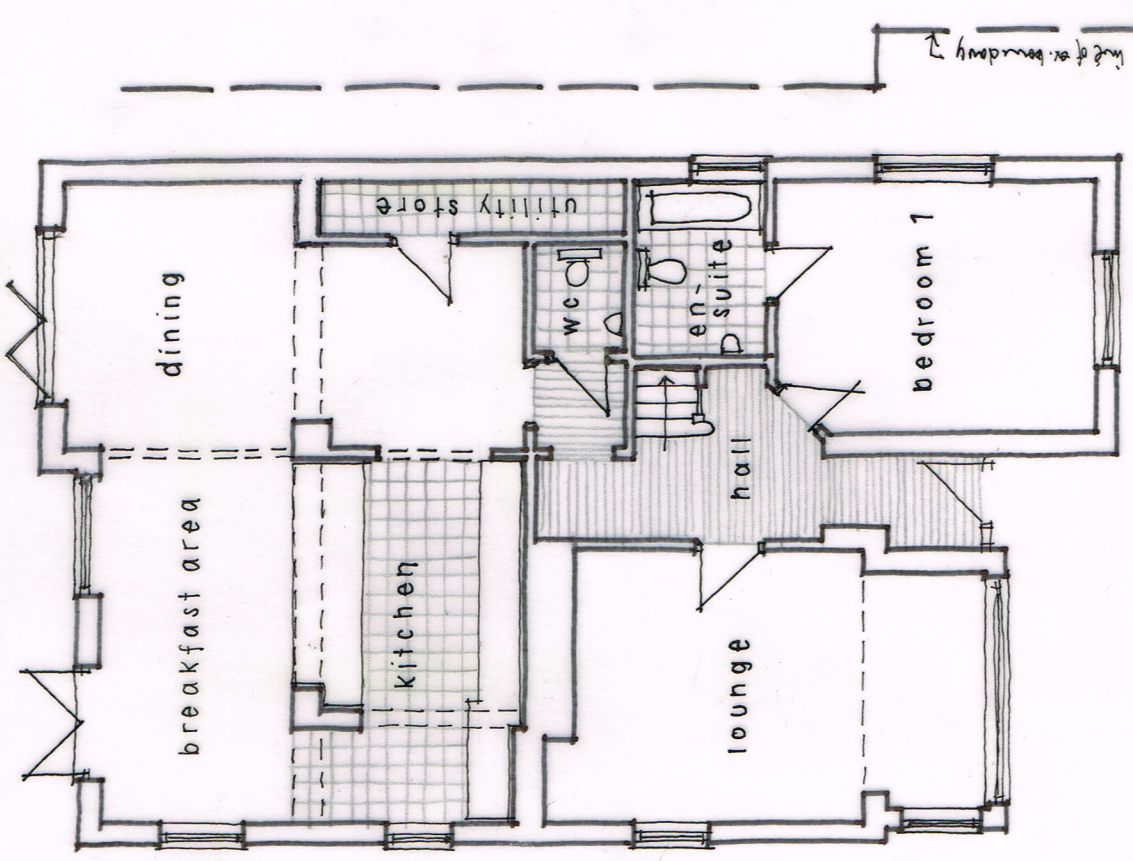

1st FLOOR PLAN 1:100 @ A3 / 1:50 @ A1

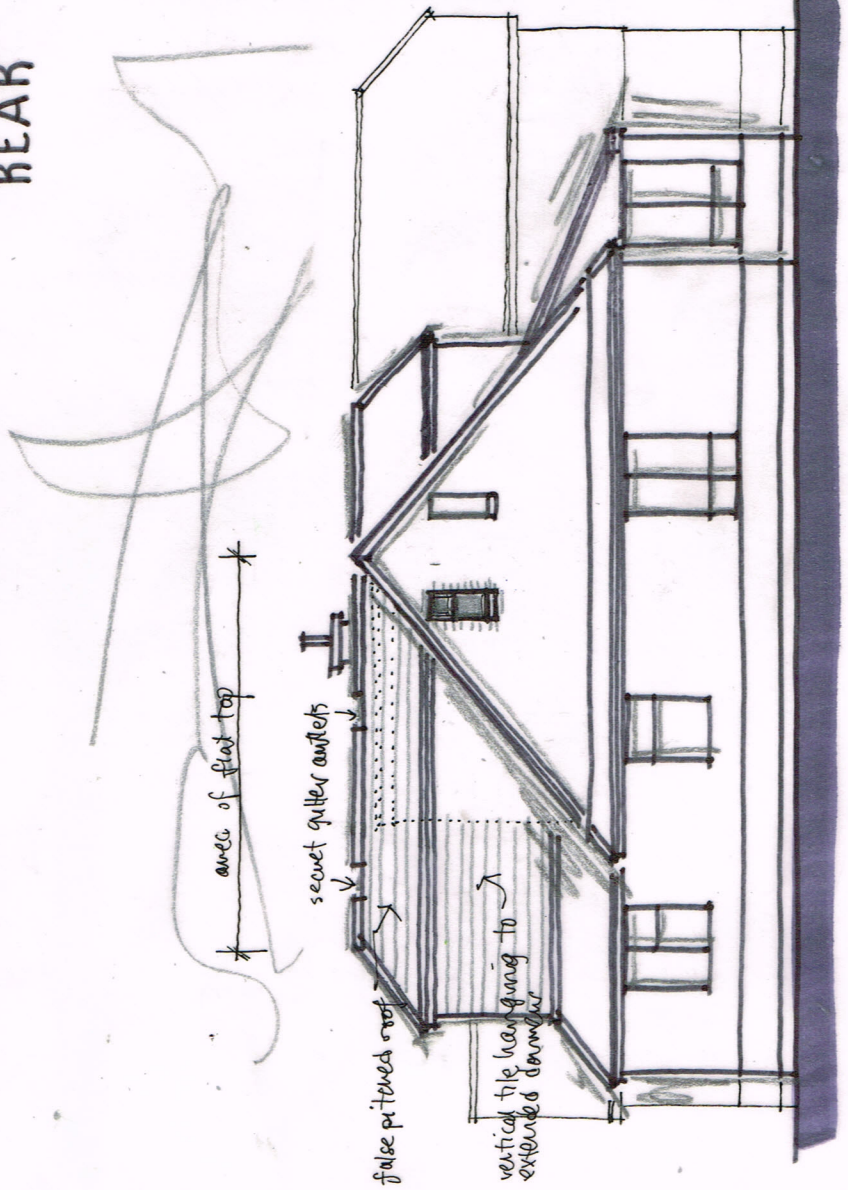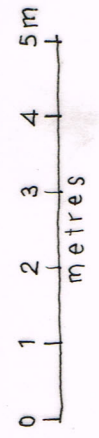

SIDE

Wayne Gander MCIAT
Architectural Technologist
98 Durrington Lane
Worthing
West Sussex BN13 2RQ
Tel. 01903 694817

Revisions A - window added to new entrance 26/6/19
27 PARK DRIVE, RUSTINGTON
Proposals 02 A