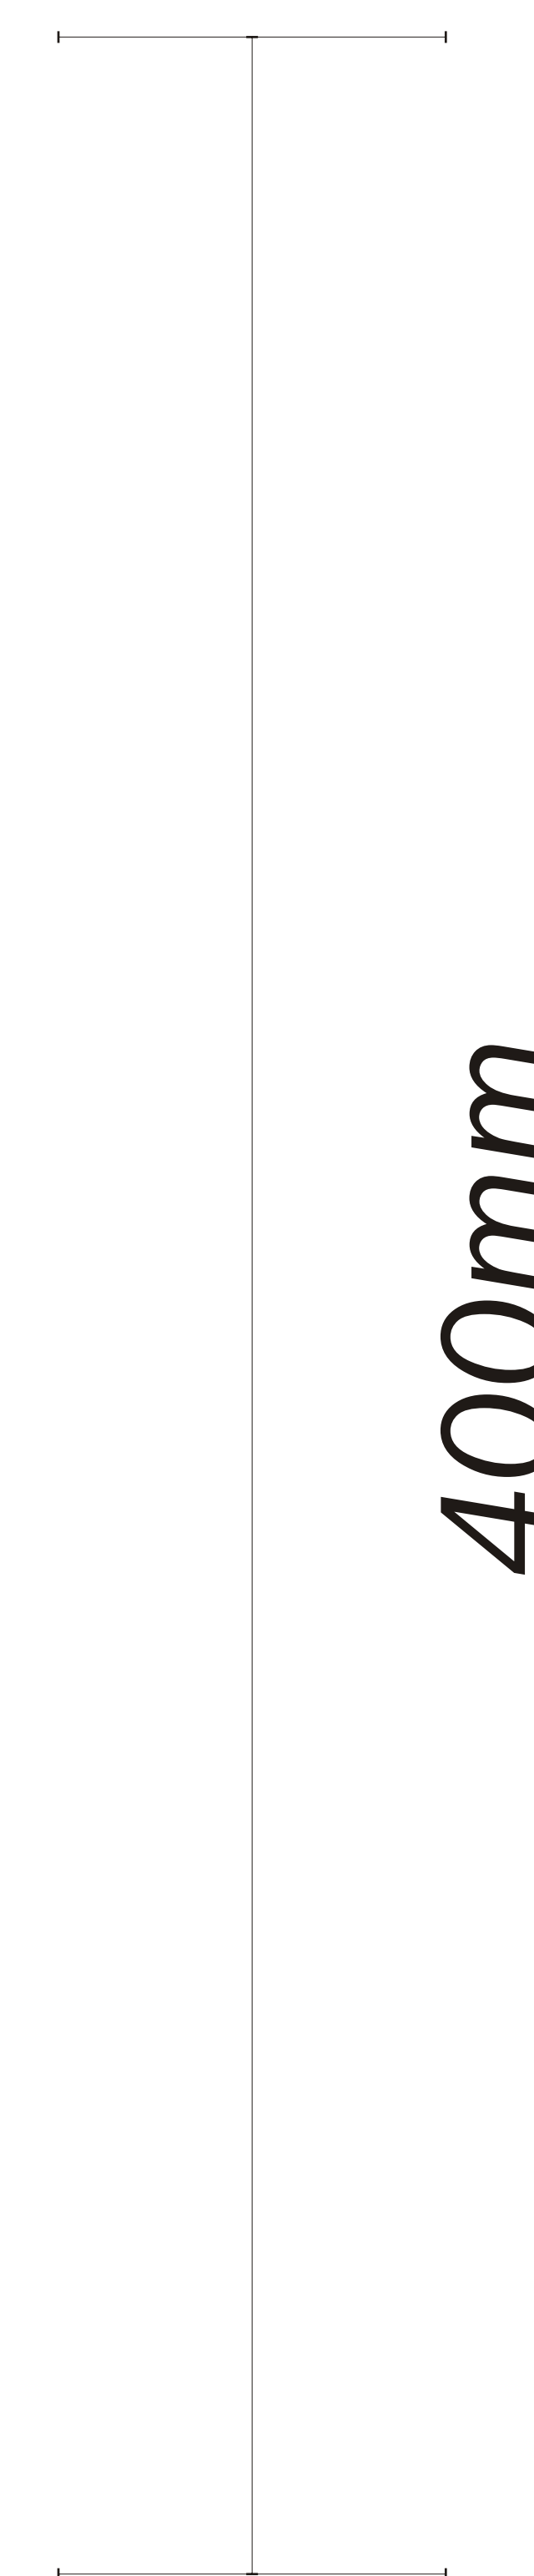
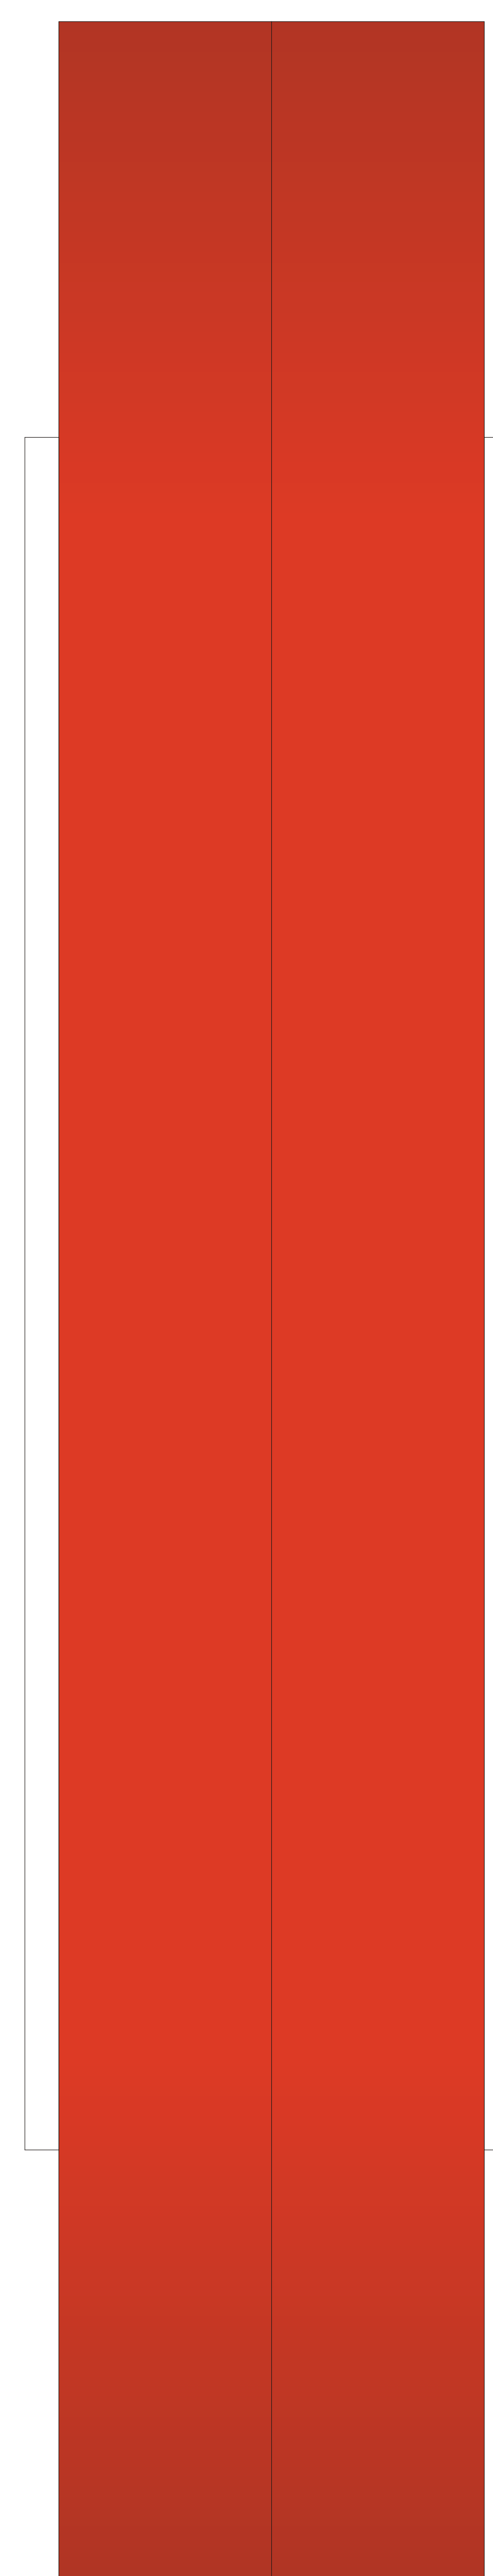
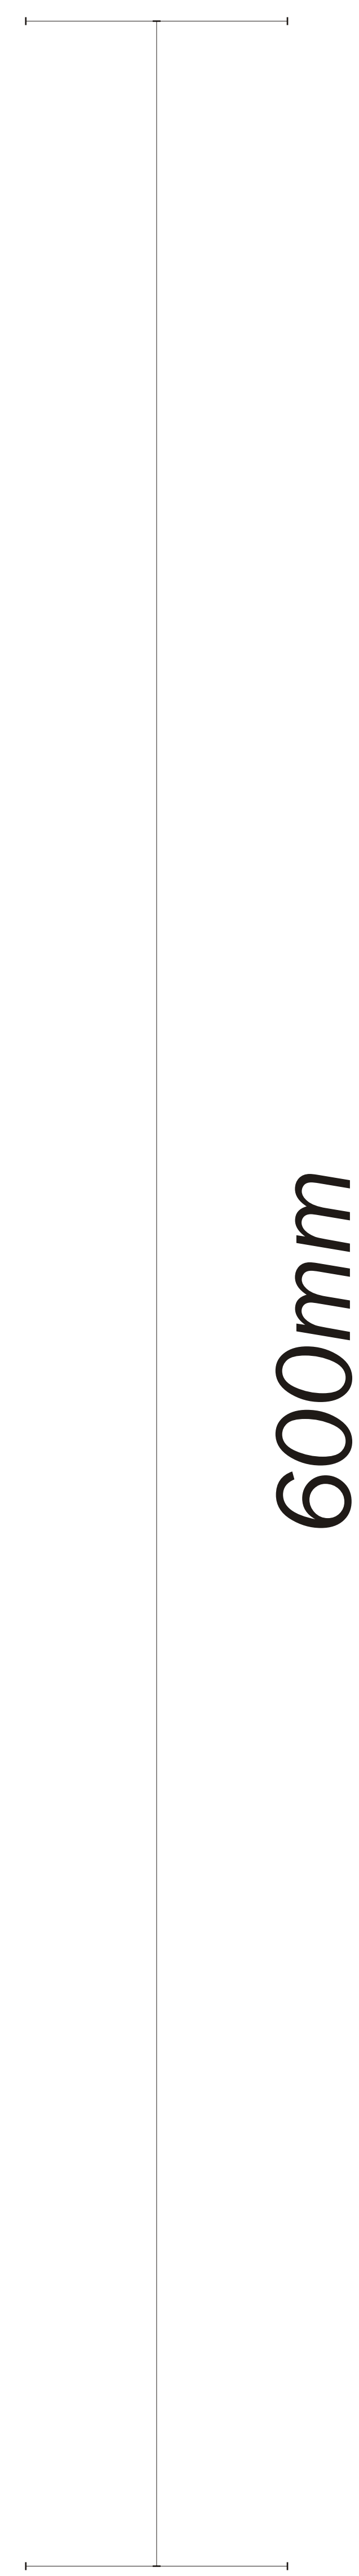
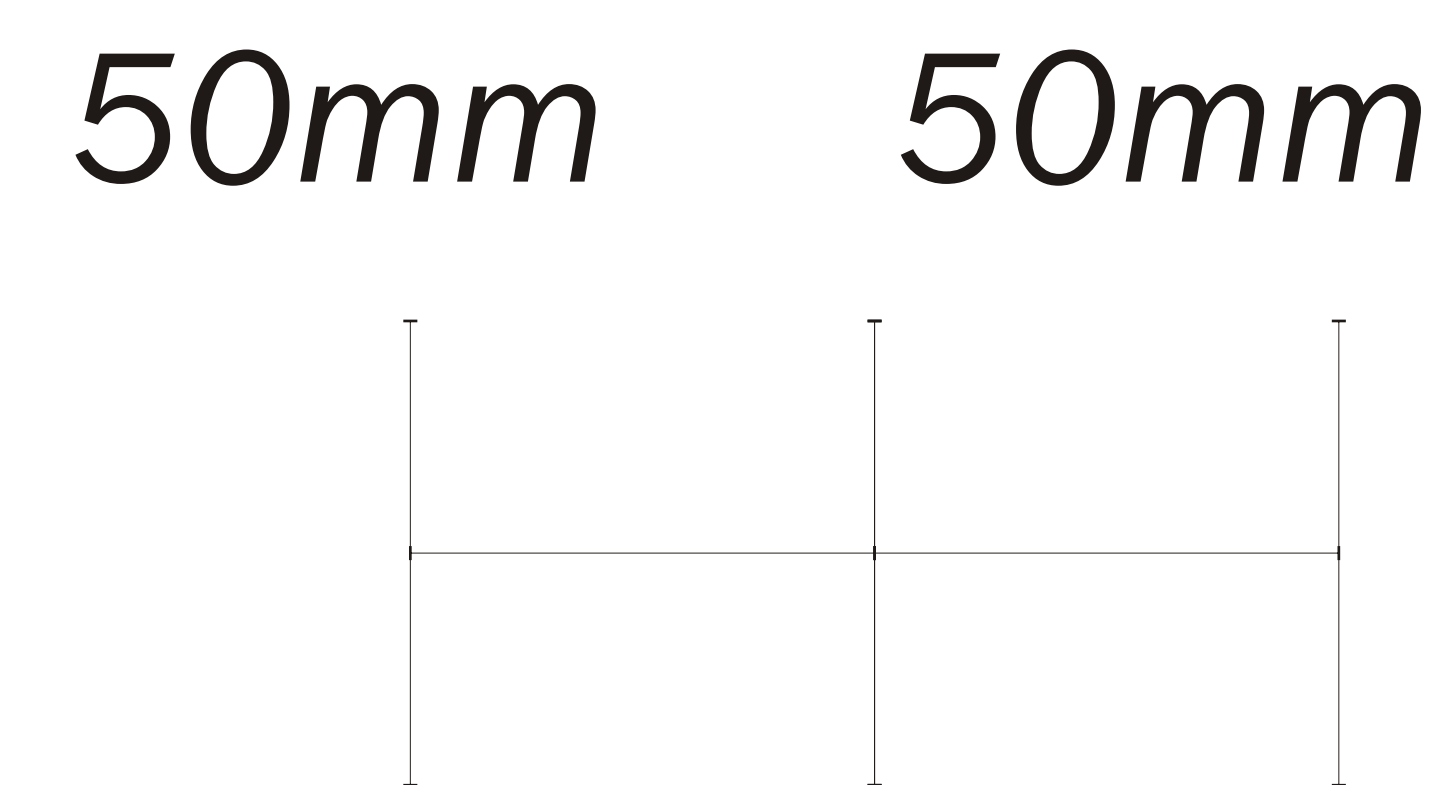
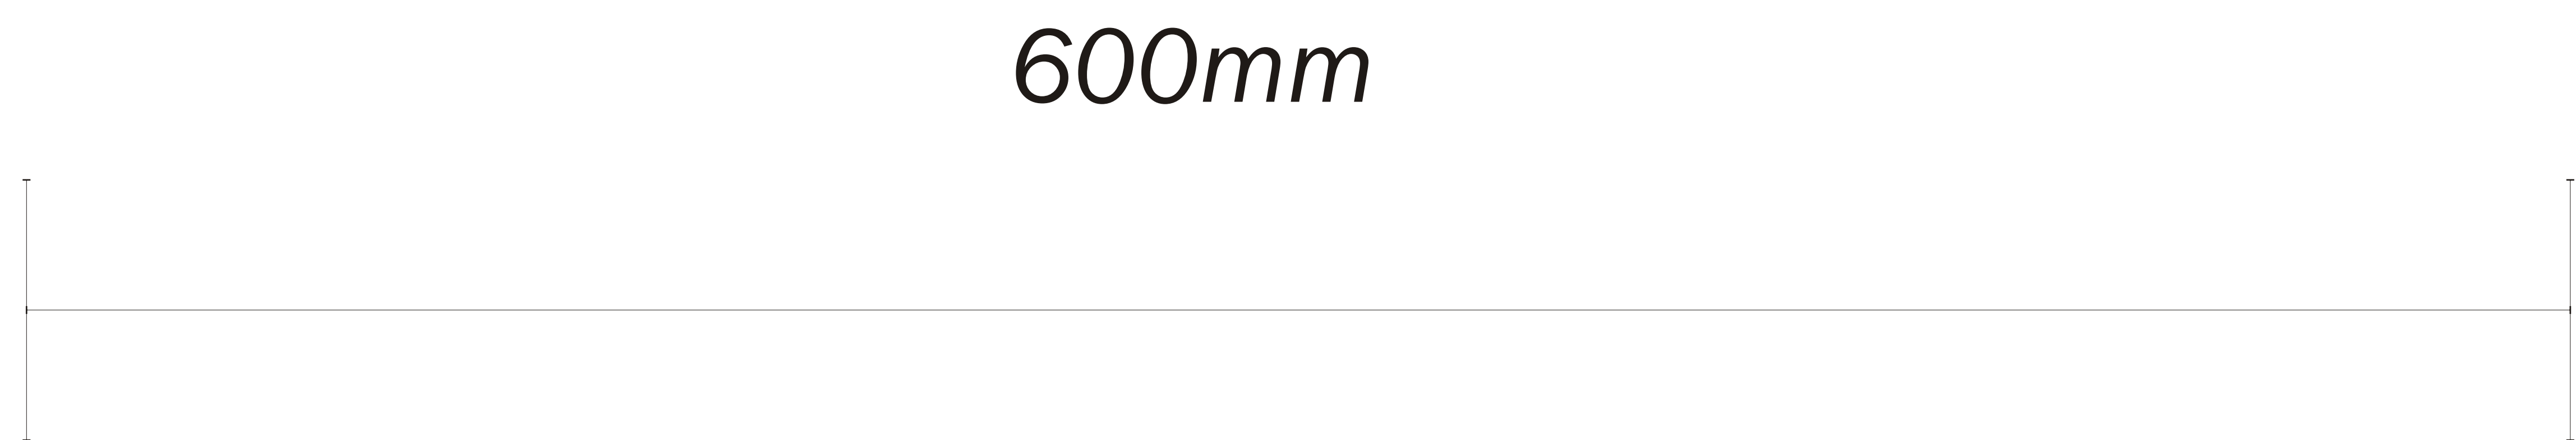


6mm

6mm

Folded aluminium projecting sign powder coated RAL3020  
with fret cut push through 050 acrylic logo  
Size - 600mm x 600mm x 100mm  
Logo height - 400mm  
Internally illuminated to logo only via LED  
Illumination does not exceed 250 candelas per meter square