


External 47" Digital merchandising TV screen.

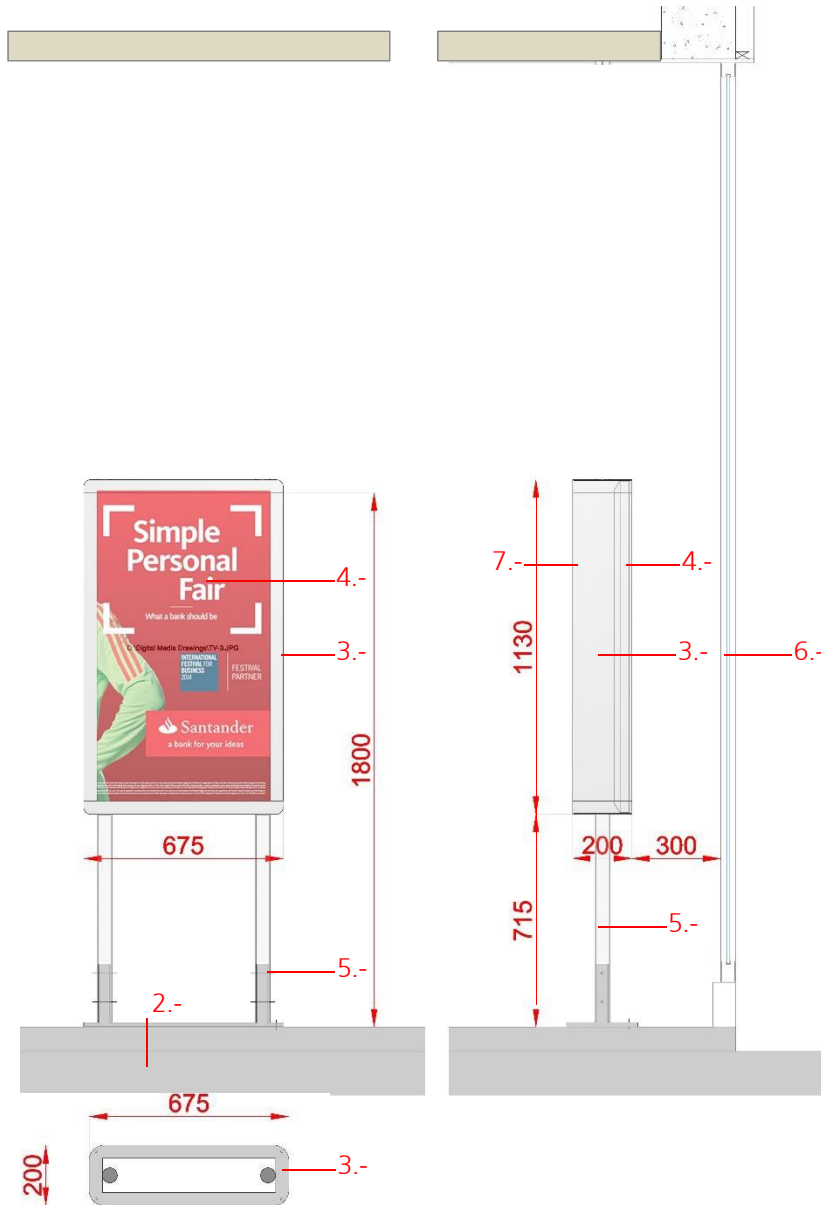

-Dimensions (W x H x D) mm:
675x1130x200 (Excludes lower cladding)

-Weight Approx.: 60 – 70 Kg.

-TV:
NEC V463 47" LED Display.

-Display: Ops player (integrated PC)

The digital display (s) would be viewed from outside at street level. The poster display on the back from within the branch. Approximately from 0.5M to 2.0M distance for both sides. The distance from the front of the screen to the glazing should be 25mm.

- 1.- Power & Data
- 2.- Heavy Duty Metal Floor Plate.
- 3.- Mild Steel housing for TV screen Finishes in Light Grey (RAL 9006)
- 4.- TV Screen 47"
- 5.- Mild Steel poles Finish Light Grey (RAL 9006)
- 6.- Existing Shopfront.
- 7.- A1 Poster.

Media Display to be switched on During business Hours.
Out of hours the still image with red back and white Santander Text and Logo.



Client
Santander Bank

Title
Generic Details. External 47" Digital merchandising TV.

